



All drawings to be read in conjunction with all other drawings as noted on issue sheet.

Drawing based on Mountfield
Pigott Proposed Layout Plan No.
2330-DT-1-LP01

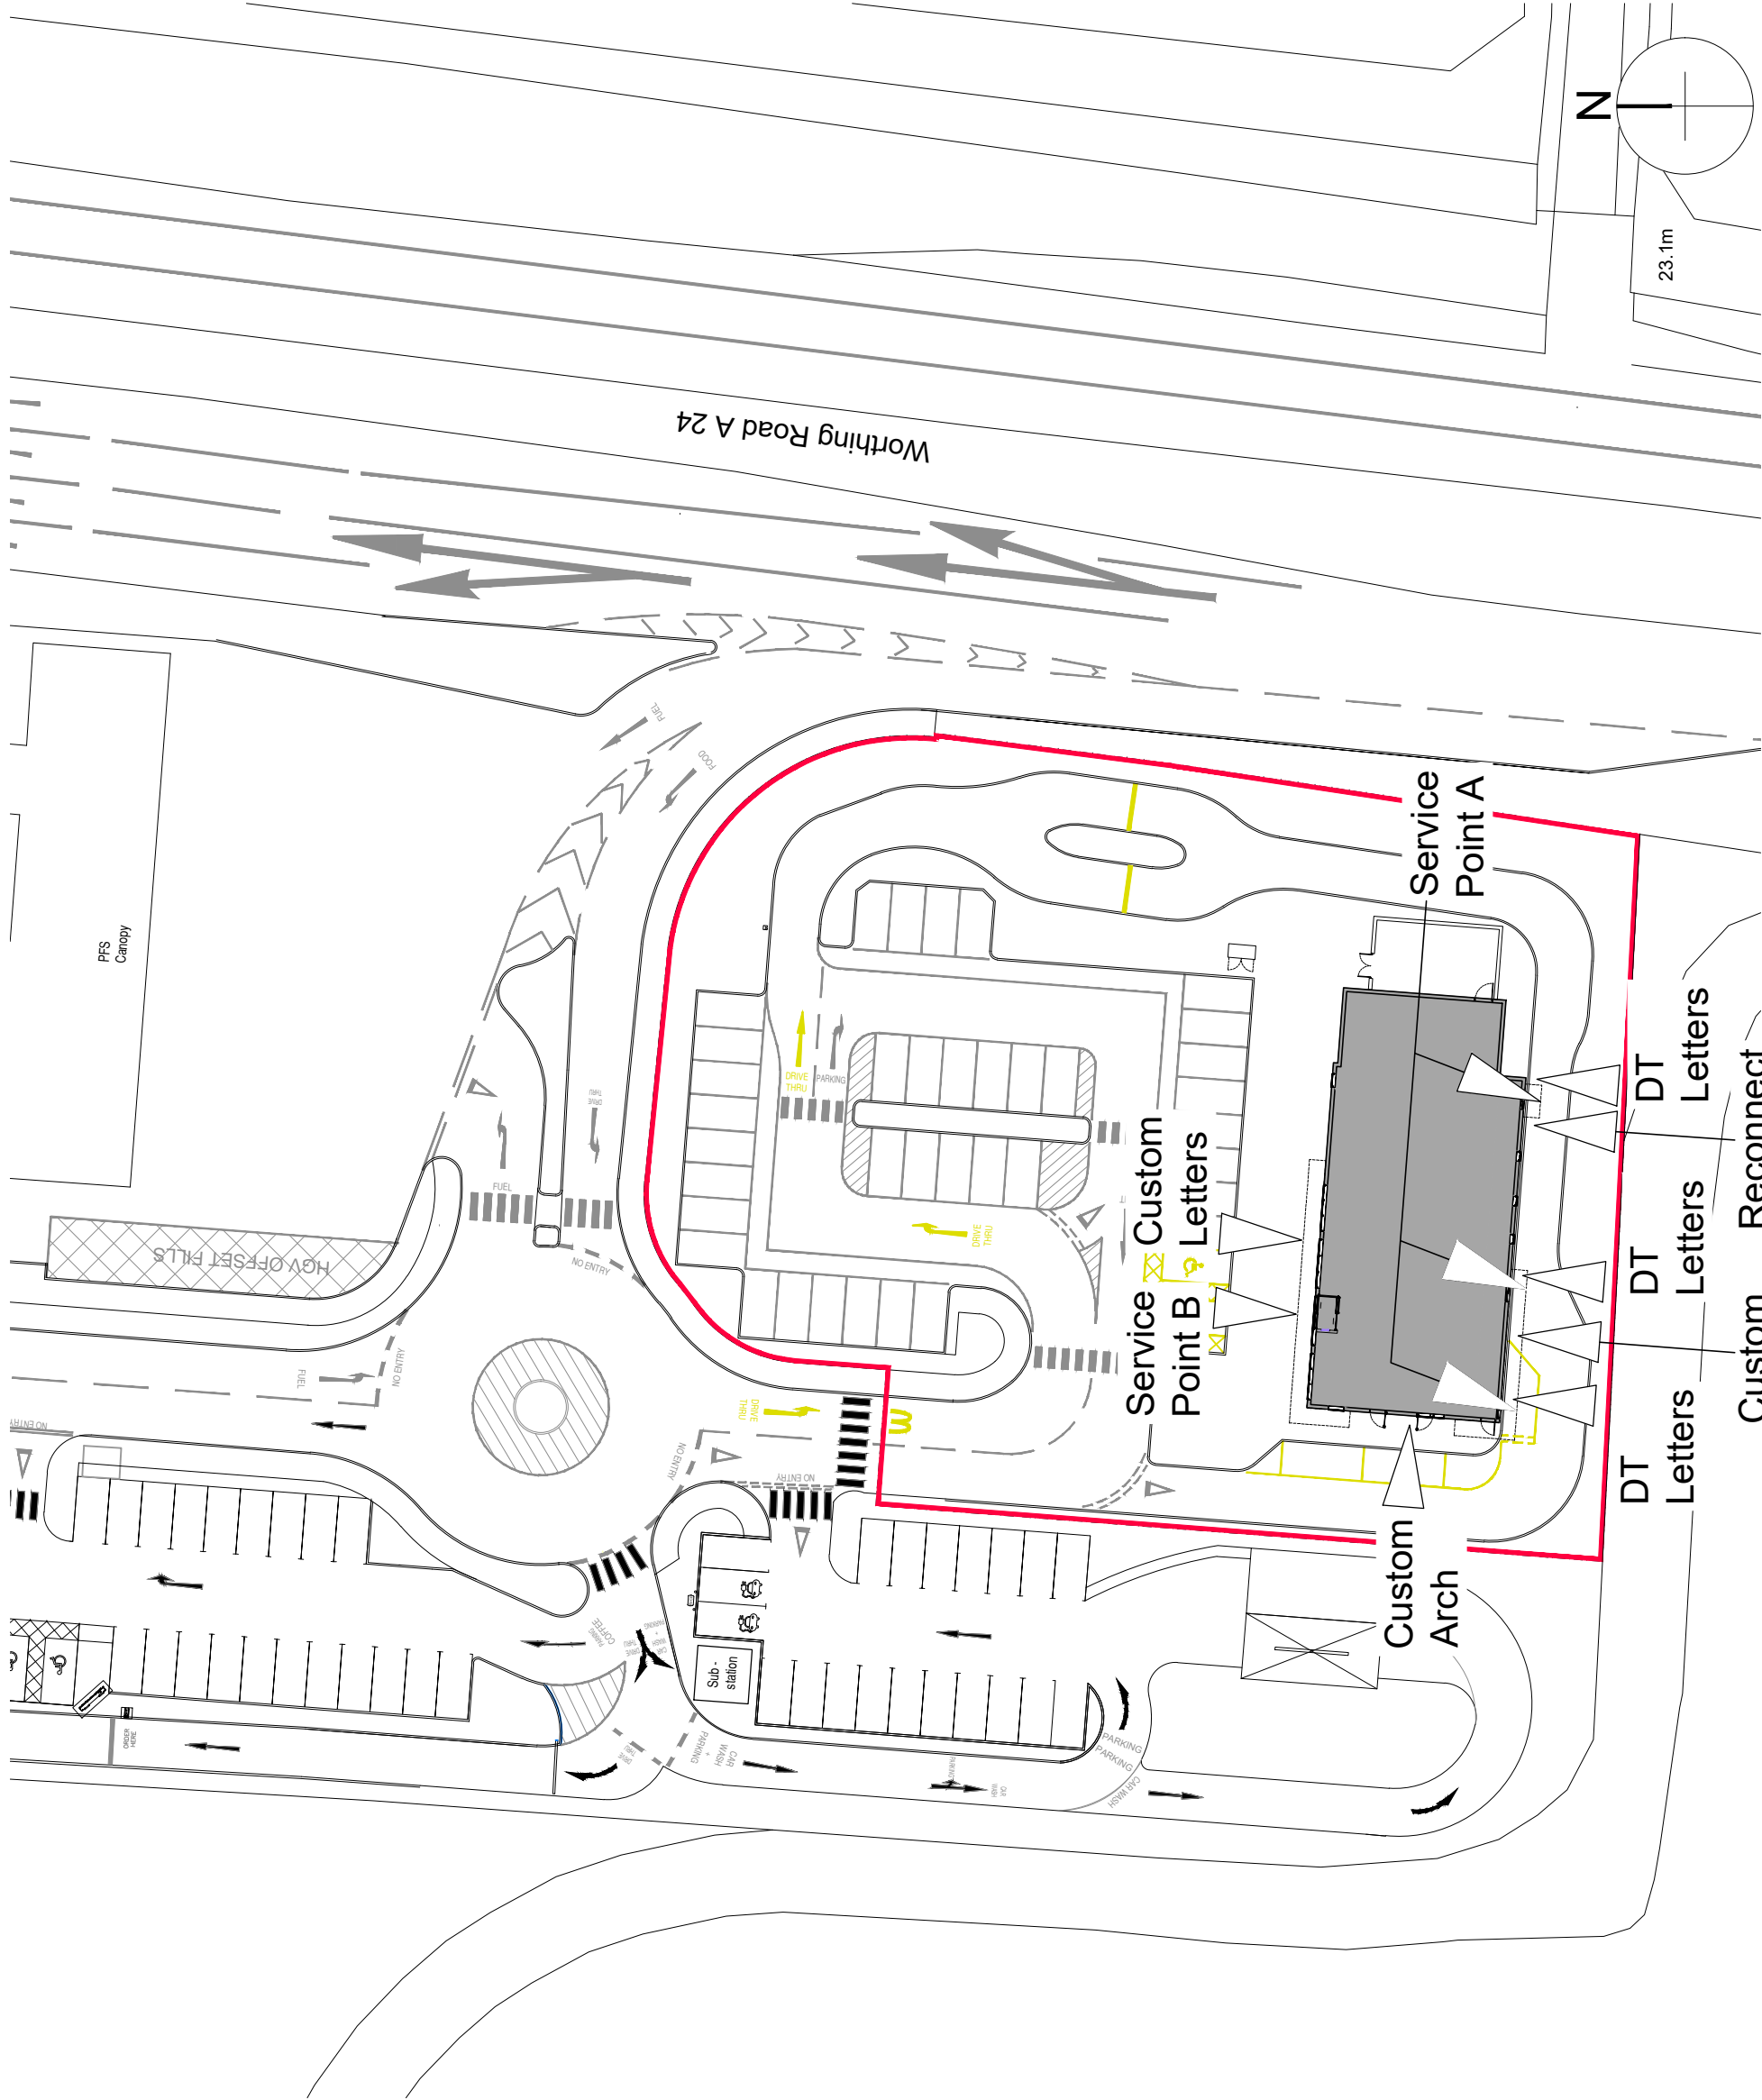

NG140

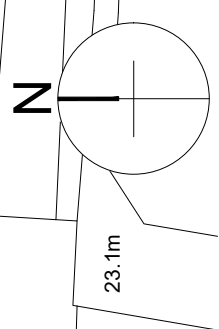

A scale bar in metres, showing a sequence of black and white squares. The bar is labeled '0', '10', and '20' at the top. The text 'Scale in metres' is written vertically below the bar.

REV.	DATE.	DRAWING REVISIONS.	BY.	CHECKED

GENERAL NOTES:

- All works are to be undertaken in accordance with the Building Regulations and the latest British Standards.
- All proprietary materials and products are to be used strictly in accordance with the manufacturer's recommendations.
- All dimensions to be checked on site prior to construction.
- All risks assessed to comply with the designer's responsibility under the Construction (Design Management) Regulations 2015.

PROPOSED DEVELOPMENT AT
Buck Barn, Worthing Road (A24)
HORSHAM RH13 8LW

McDonald's Restaurants Ltd

Block Plan
Building Sign Locations

JK |
SCALE & SIZE | DATE
8350-SA-1788-SK07

Scurr Architects
85 Southdown Road
Hapenden
Hertfordshire
AL5 1PR
T: 01582 793900
email: scurr@scurr.co.uk
www.scurr.co.uk

architects ■ designers ■ project managers

© Copyright McDonald's Restaurants & Scurr Architects