
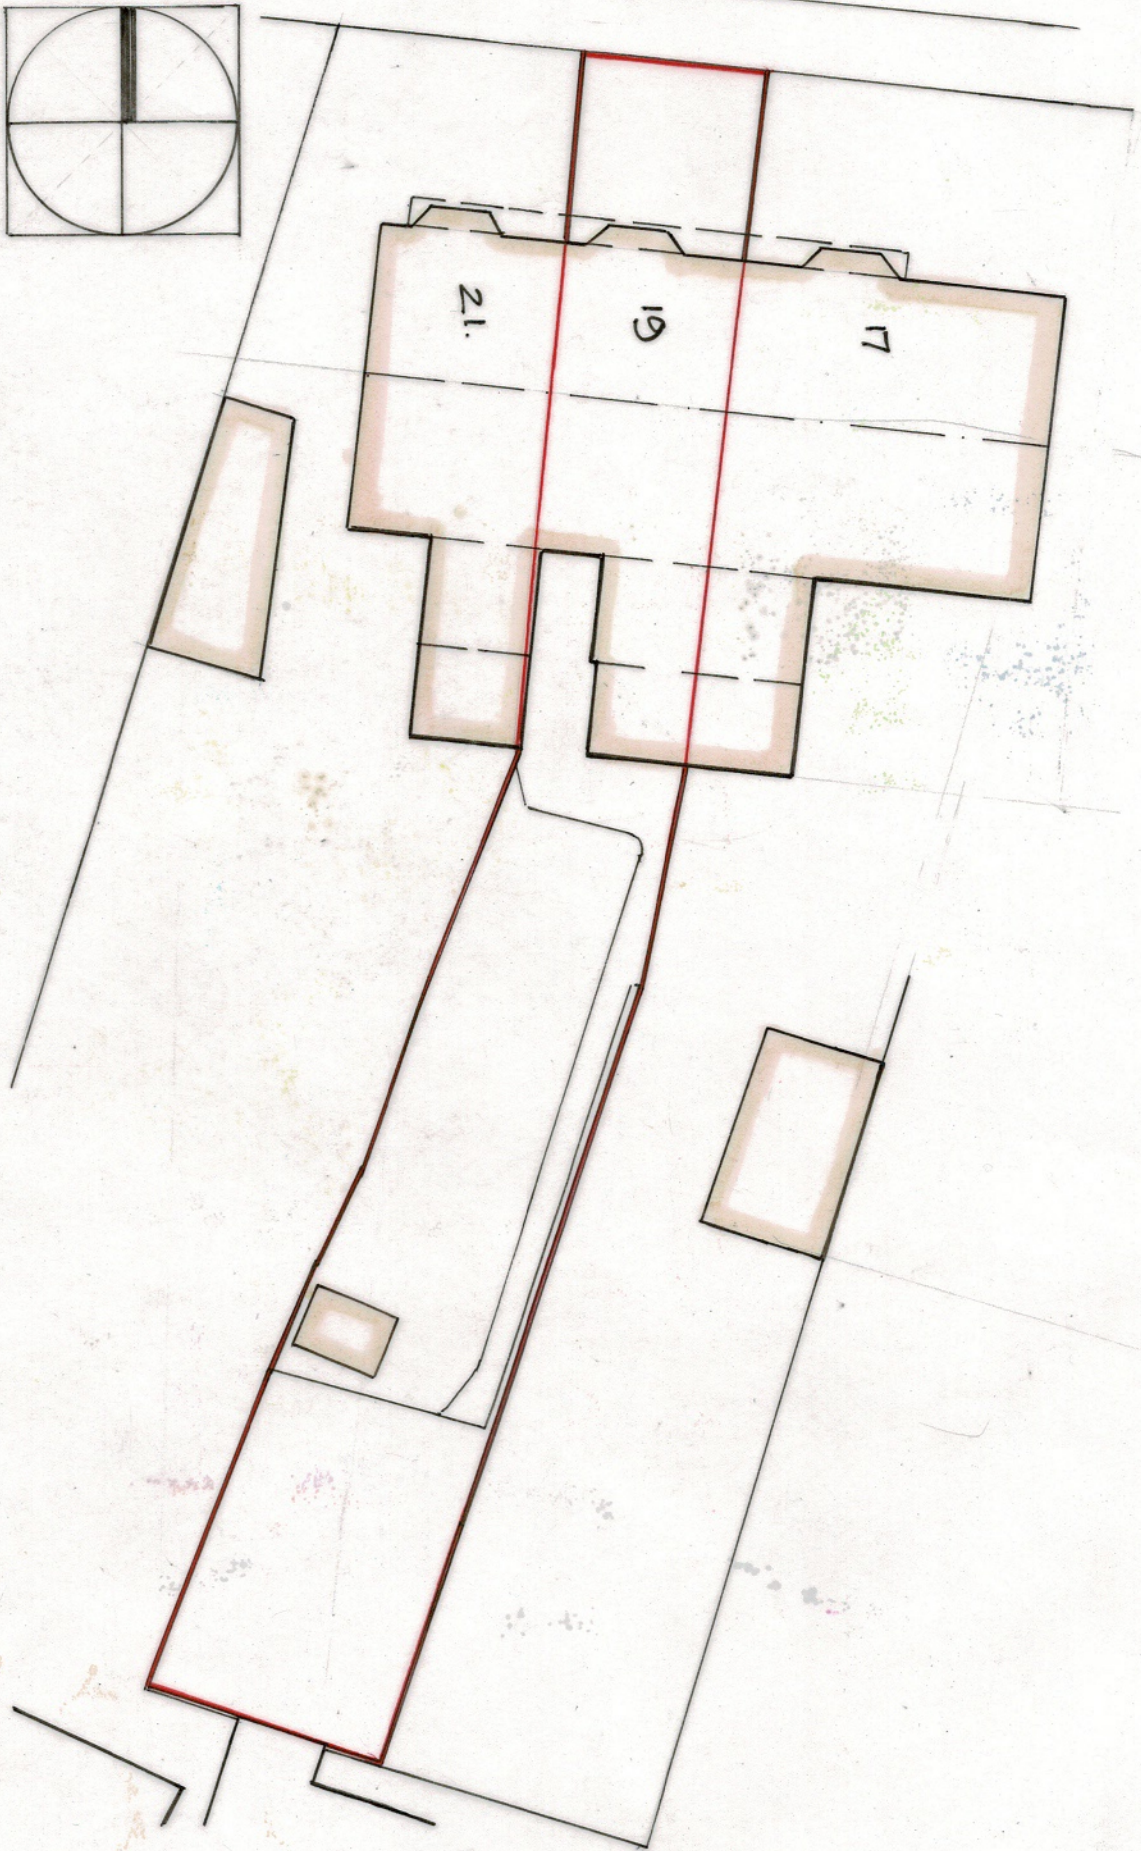


BILLINGSBURST ROAD.

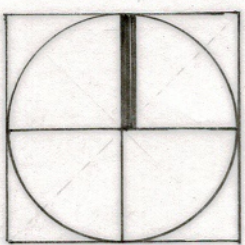

19. BILLINGSBURST ROAD.
PH12 SLB.

SITE PLAN. AS EXISTING.

SCALE. 1:200 @ A3.

0 2 4 6 10 15 M.
JULY 2016.

07058 +0562
01306 780314.

M. LOANES - 14/10/06
M.A. (RCA) RIBA.

contact@lca.com

B.R. 2407 PL 002.