


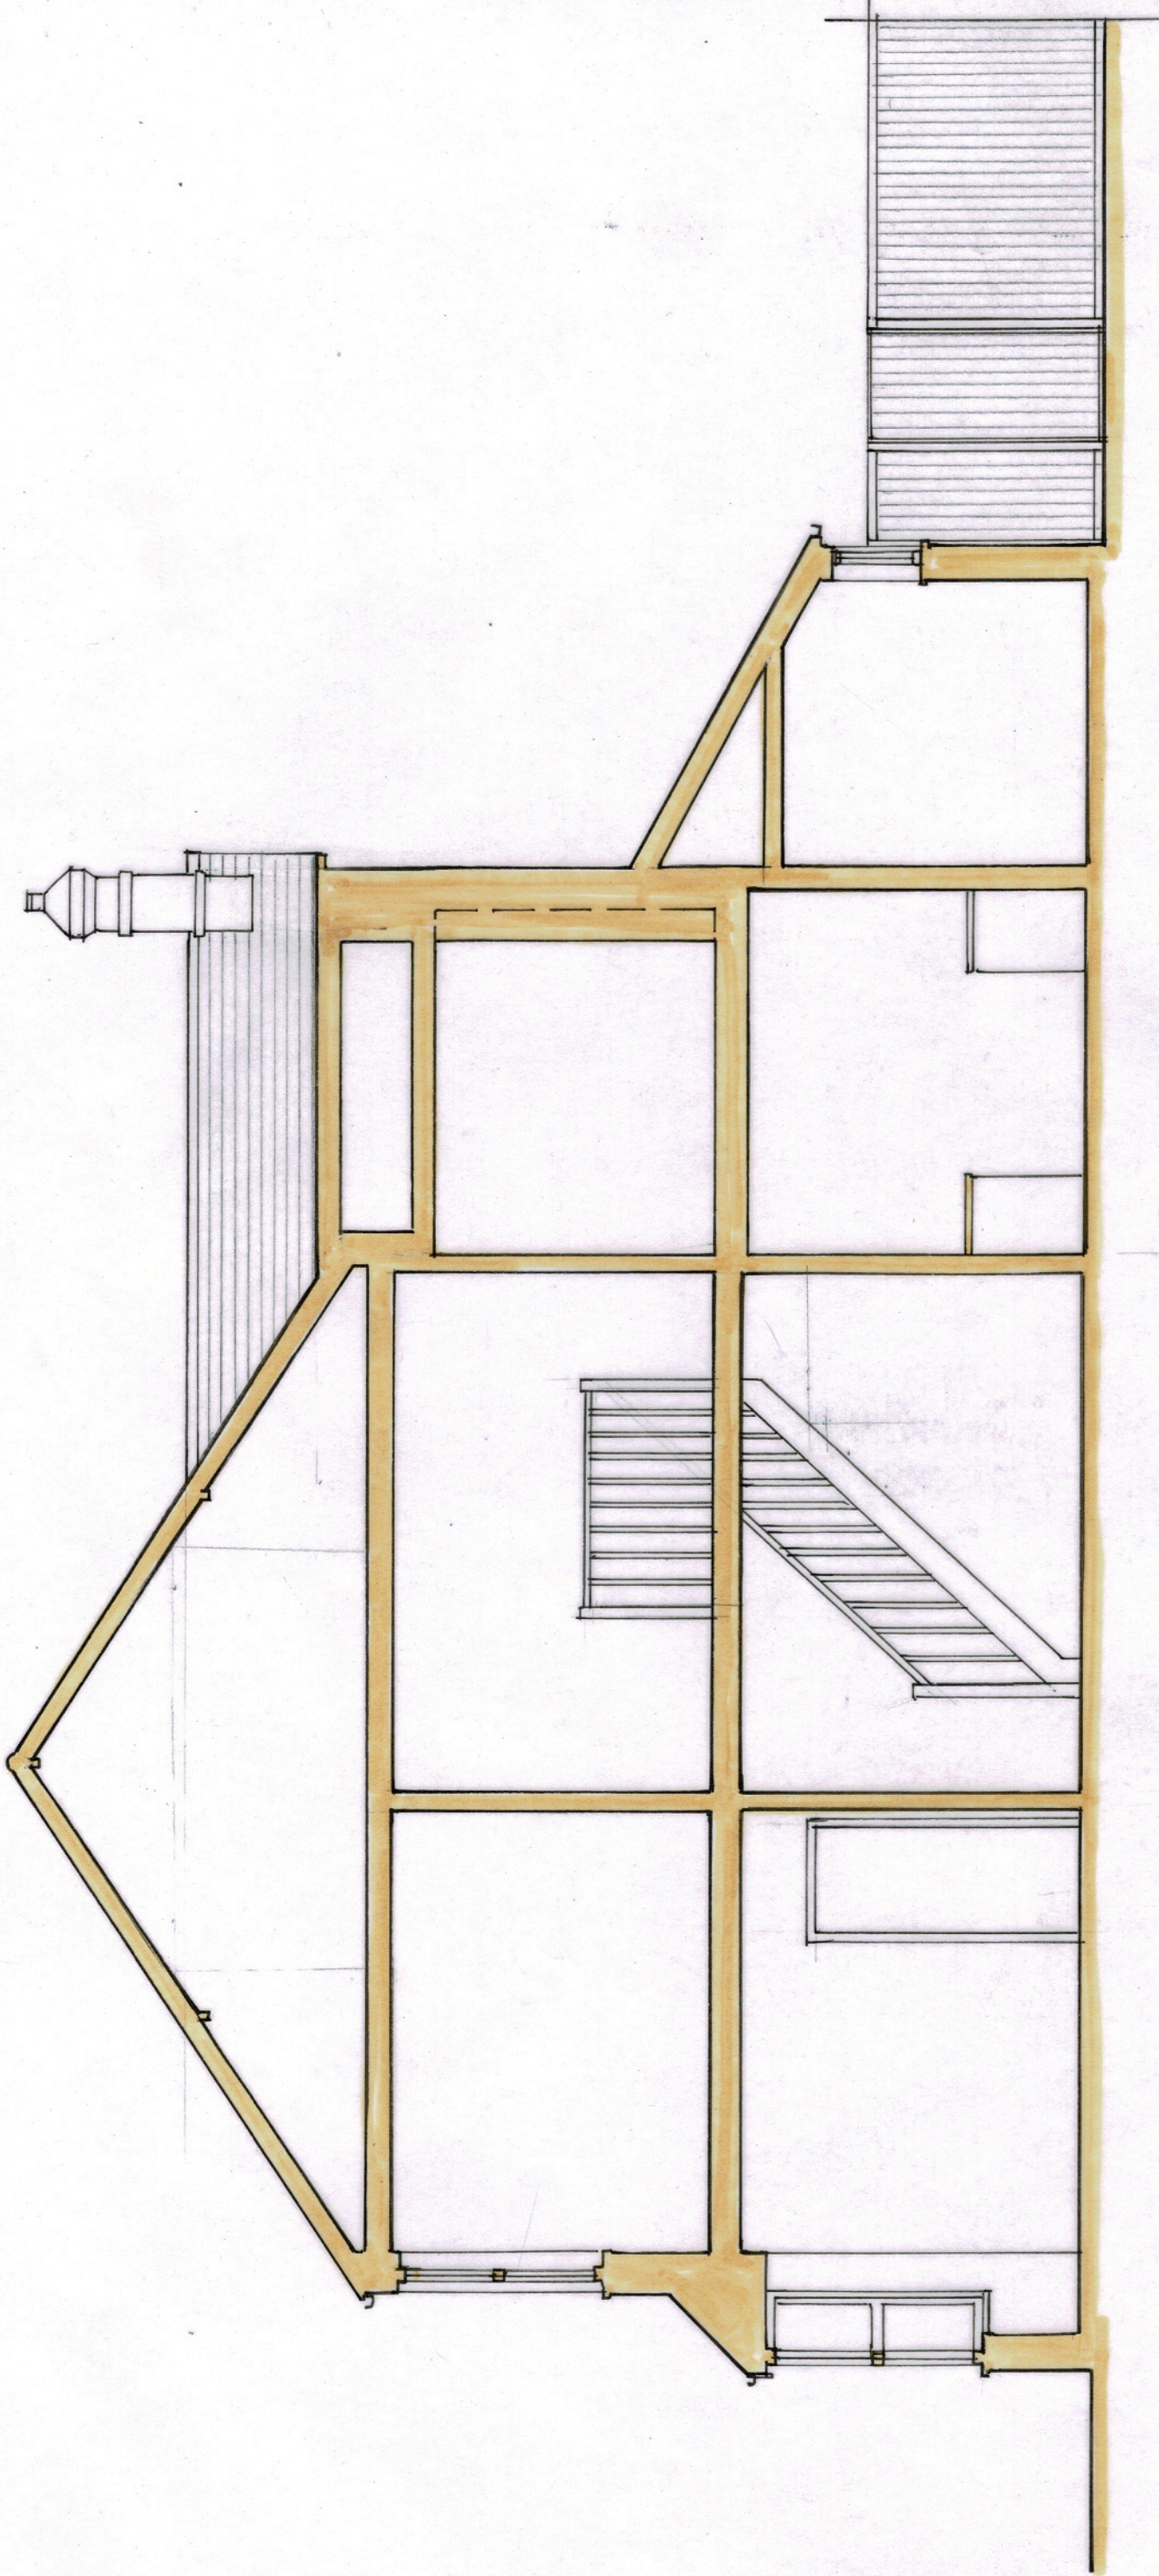

12 BILLINGSHURST ROAD
RH2 3LB

EXISTING SECTION A-A

SCALE 1:50 @ A3

0 0.5 1 2 3 4M

JULY 2006

01958 440552
01306 730314

M. LOATES - TAYLOR
M.A. (RCA) RIBA

contact@taylor@icloud.com