


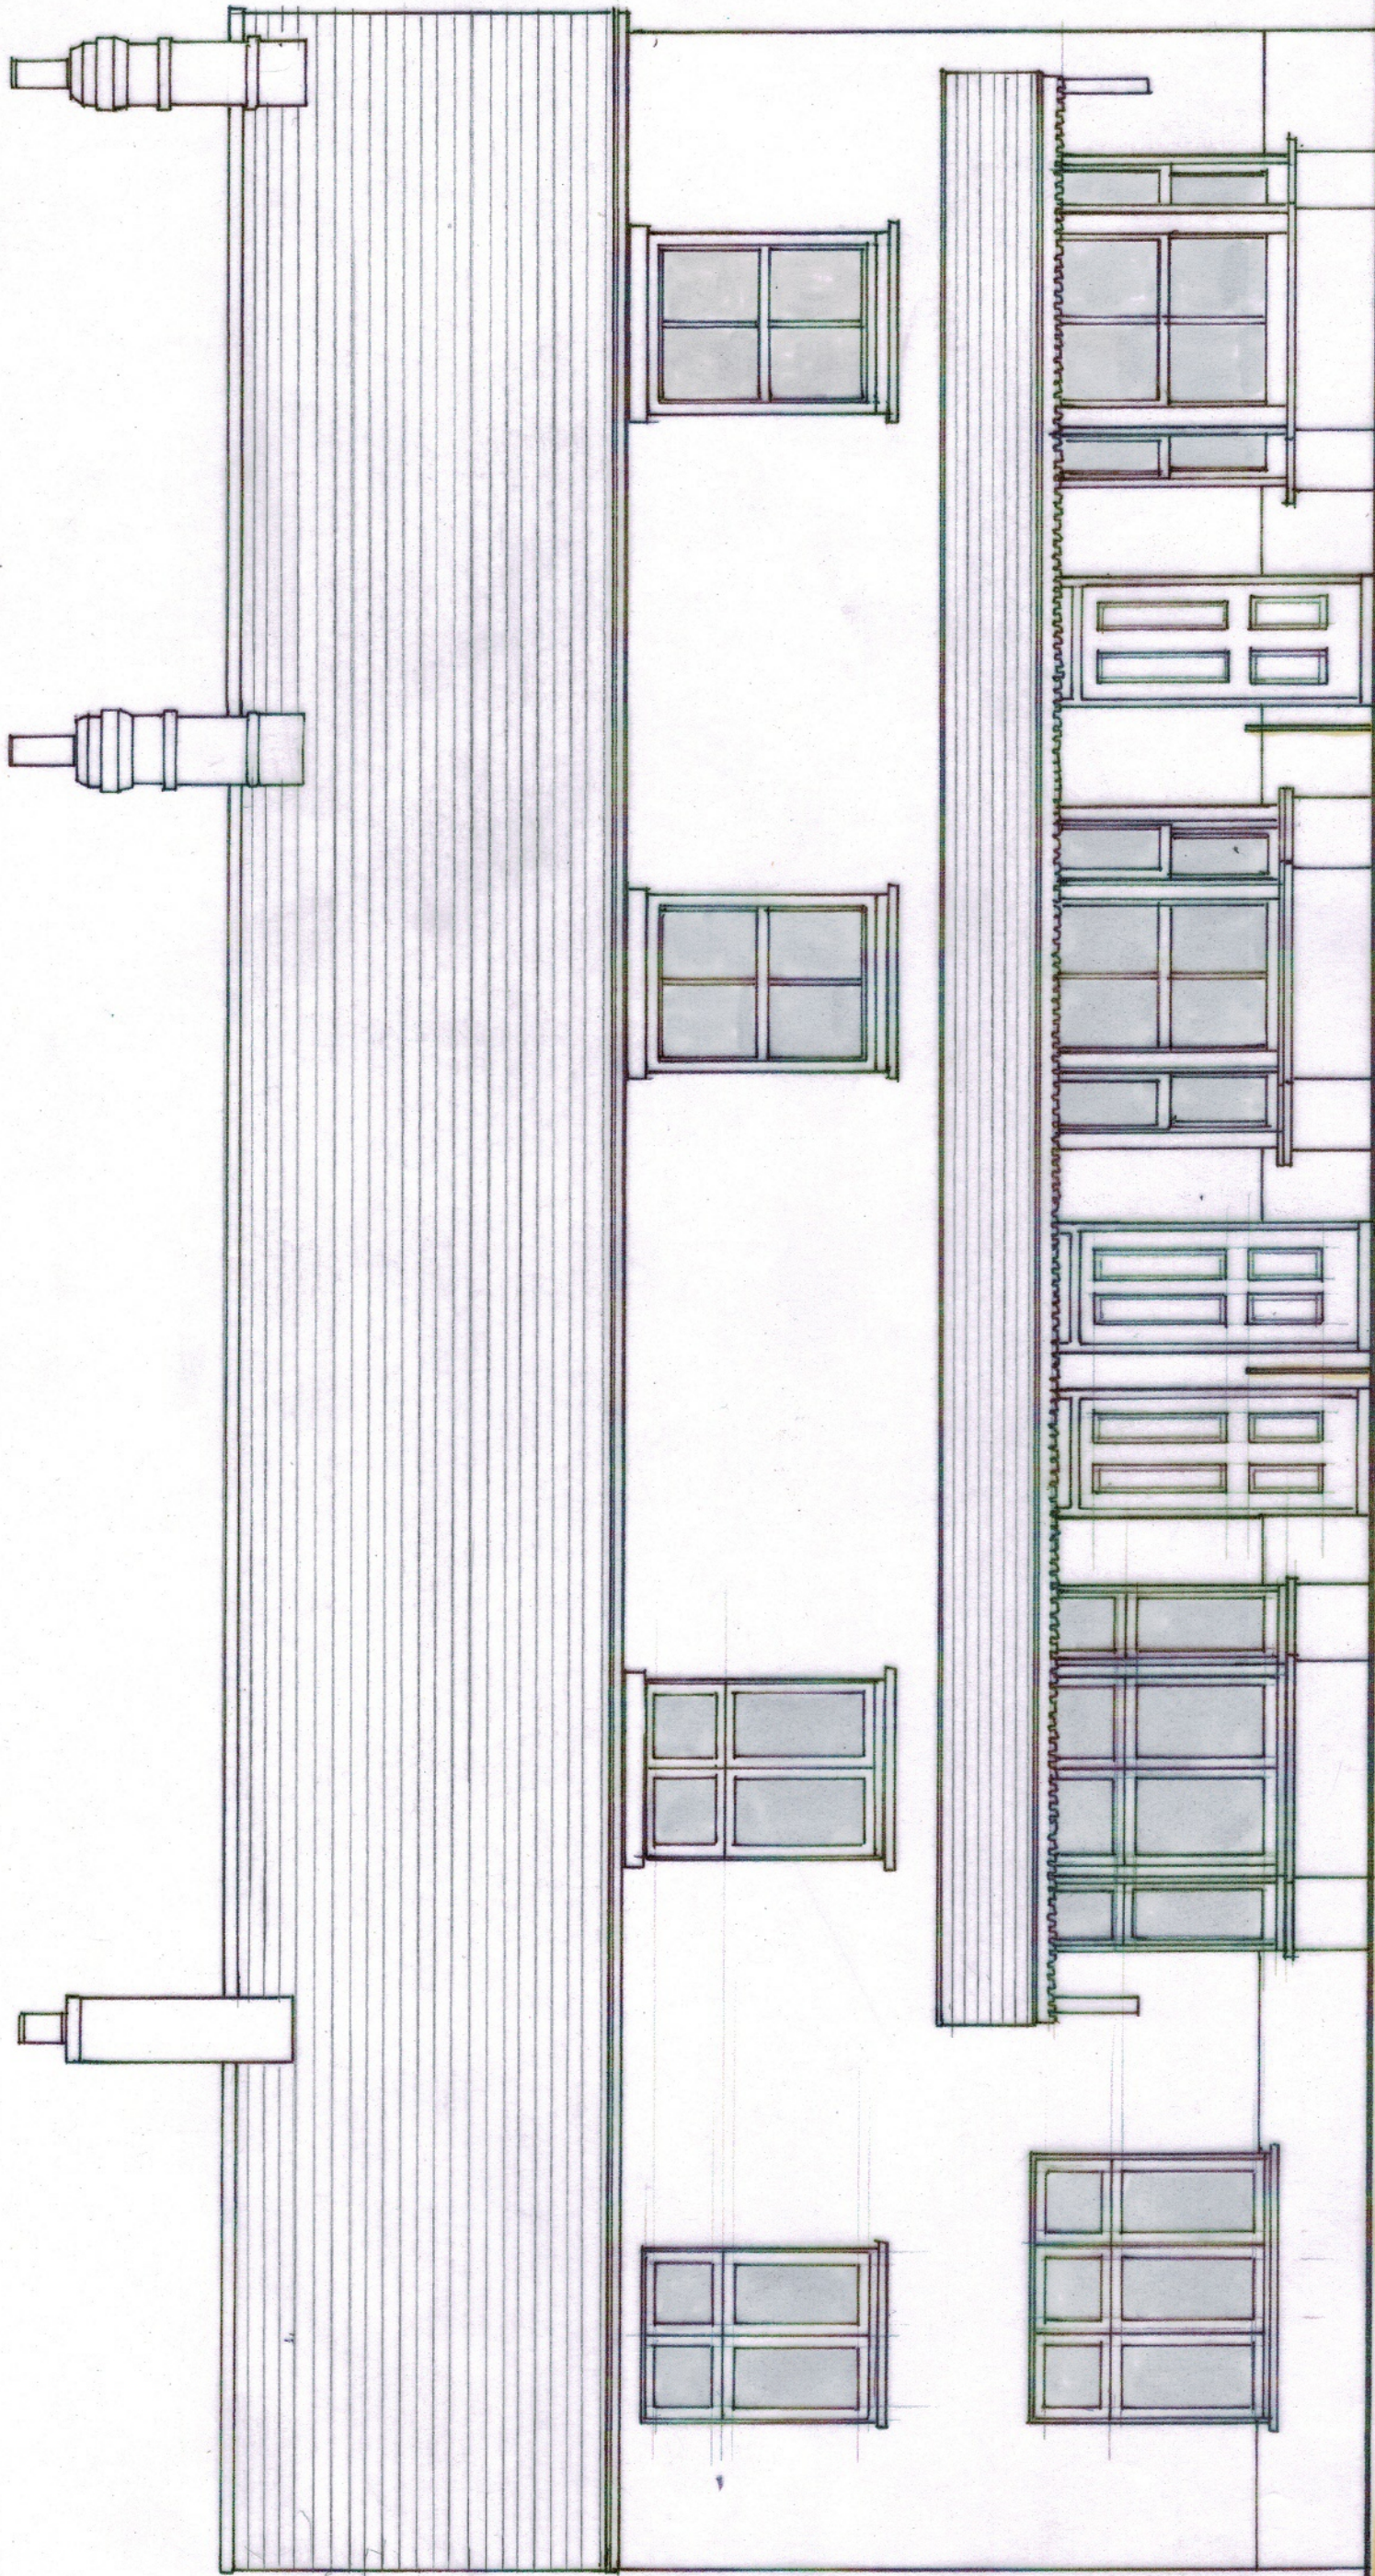

No 17.

No 19.

19. BILLINGSHURST ROAD
RH12. 3LB.

EXISTING FRONT, NORTH
FACING ELEVATION.

SCALE 1:50 @ A3.

0 0.5 1 2 3
+M.

JULY 2026.

07258 440552
01306 730314.

M. LOATES-TAYLOR.
NA (RCA) RIBA.

loates-taylor @ icom.com.

B.R. 2607 17.006.