


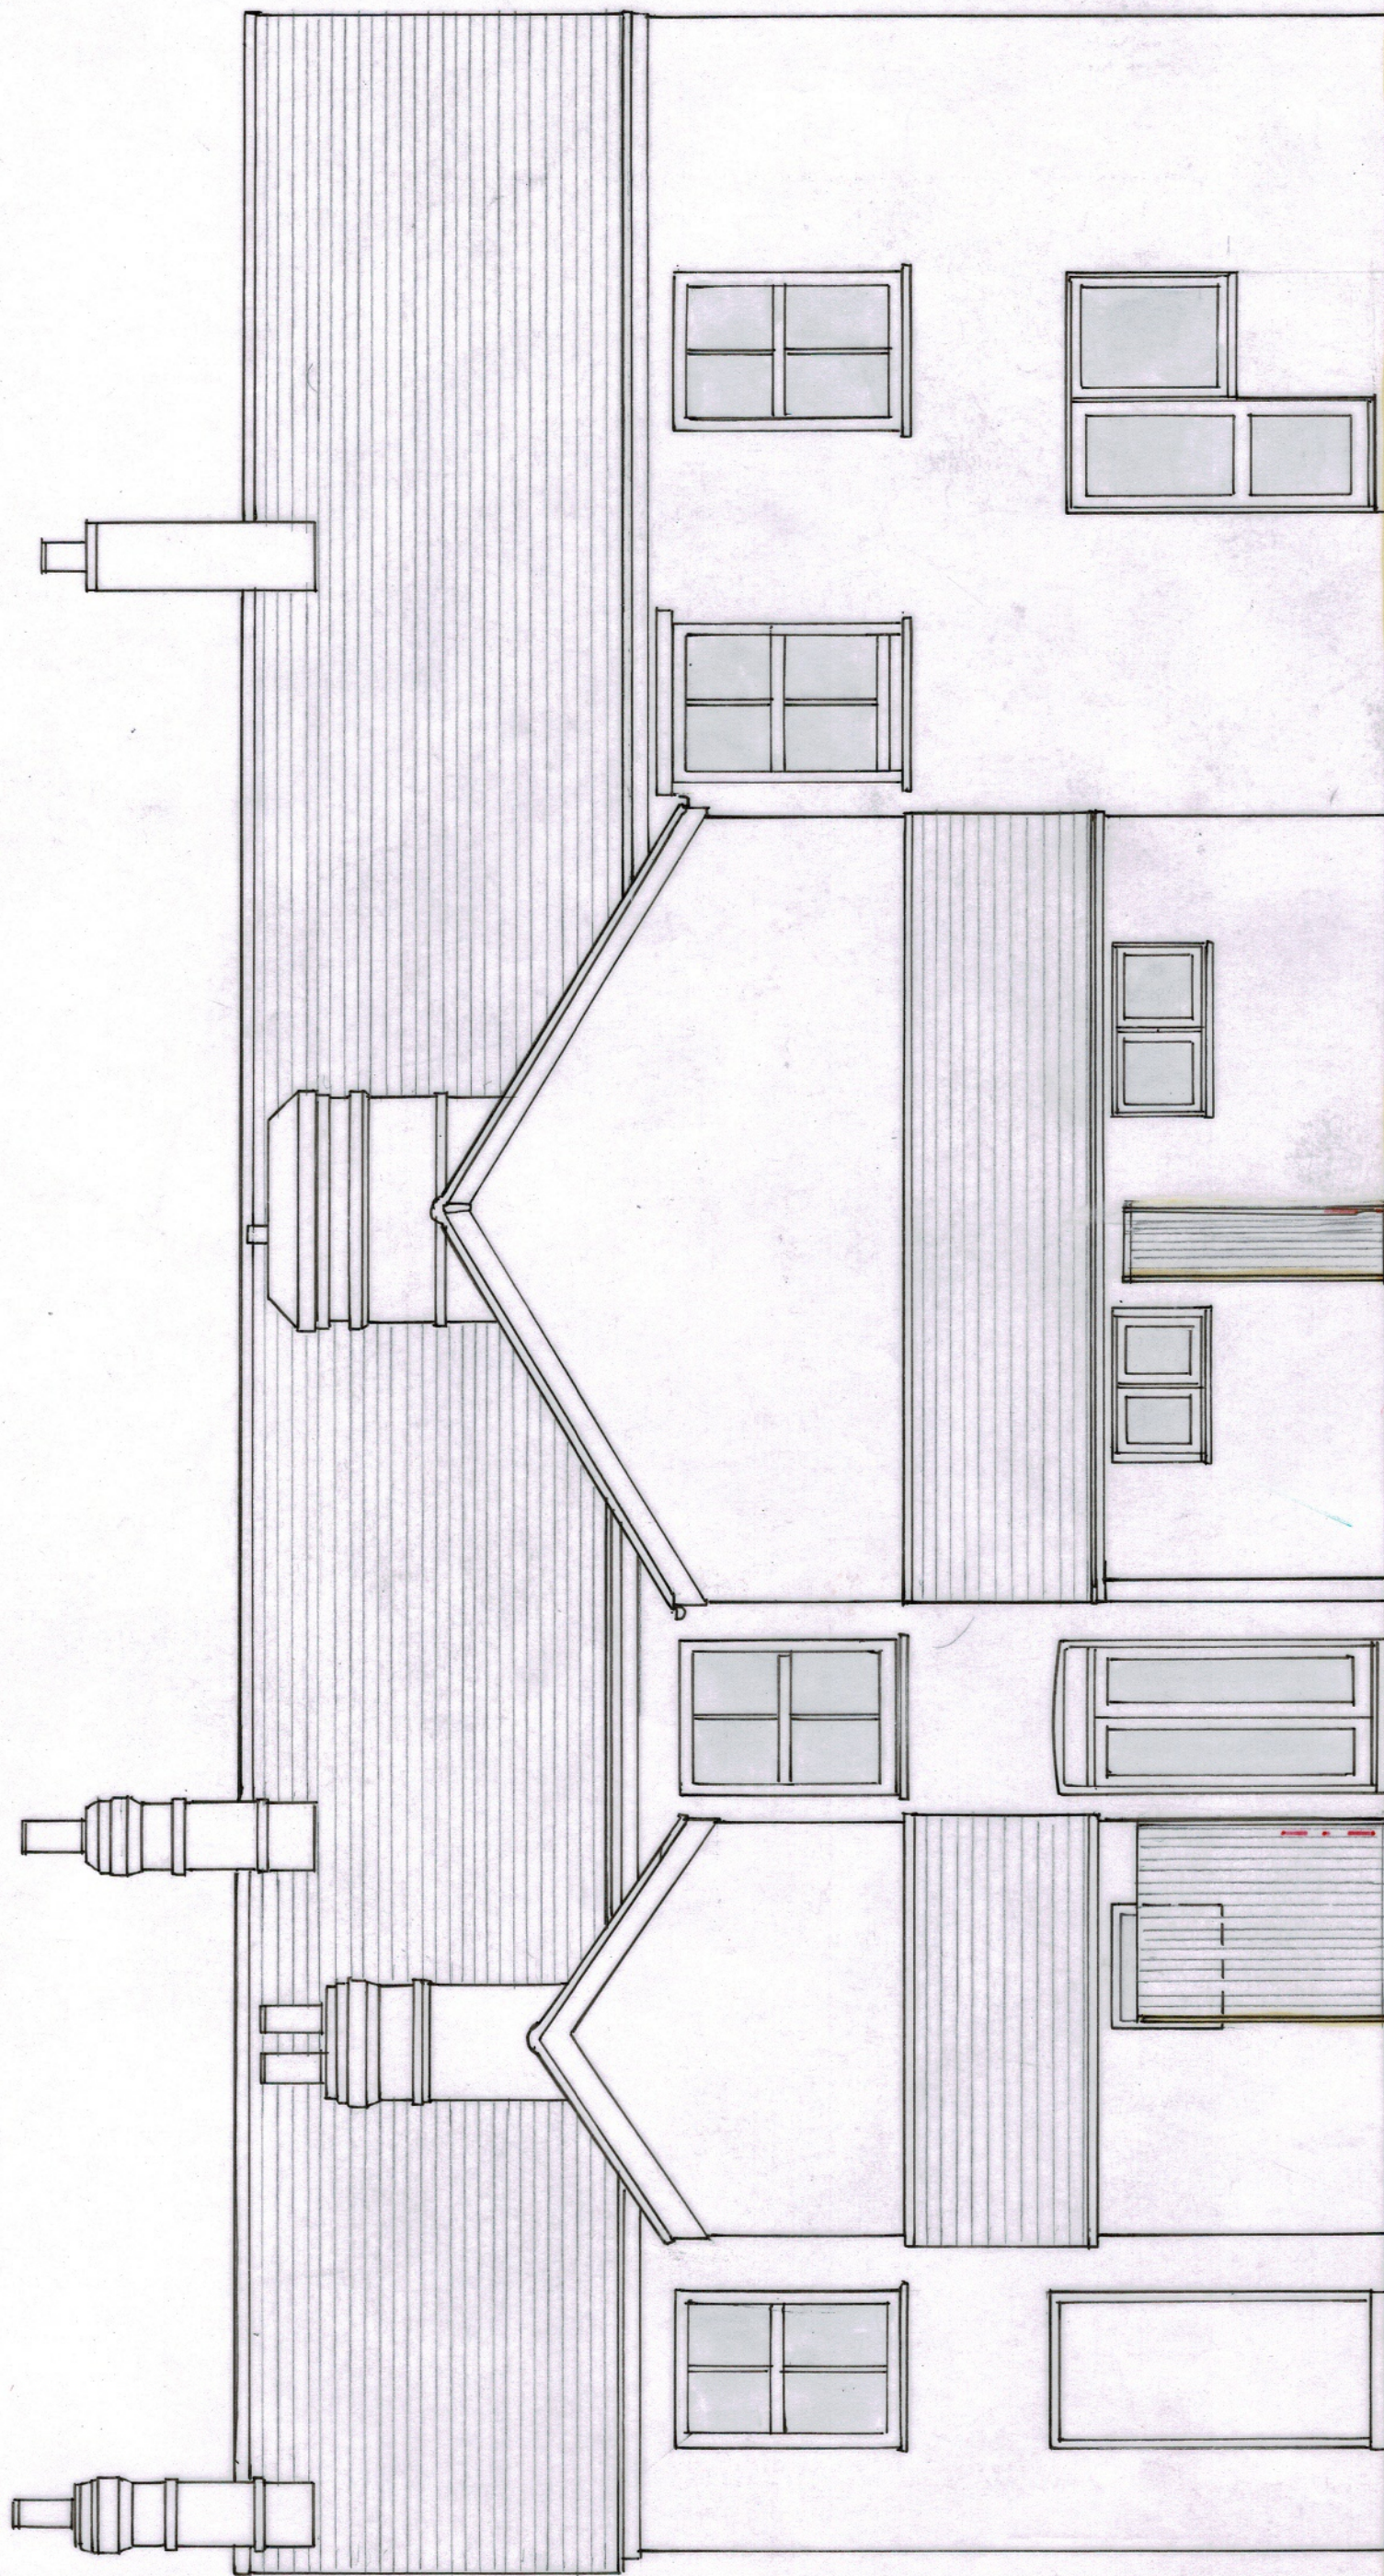

No 21.

No 19.

No 17.

19. BILLINGSHURST ROAD.
RH12 3LB.

EXISTING REAR, SOUTH
FACING ELEVATION.

SCALE 1:50 @ A3.

0 0.5 1 2 3 4M.

JULY 2026

B.R. 2607 PL 007.

07958 440552
01306 730314.

M. LOADES-TAYLOR.
N/A (RCA) RIBA.

contact@ltd.com.