


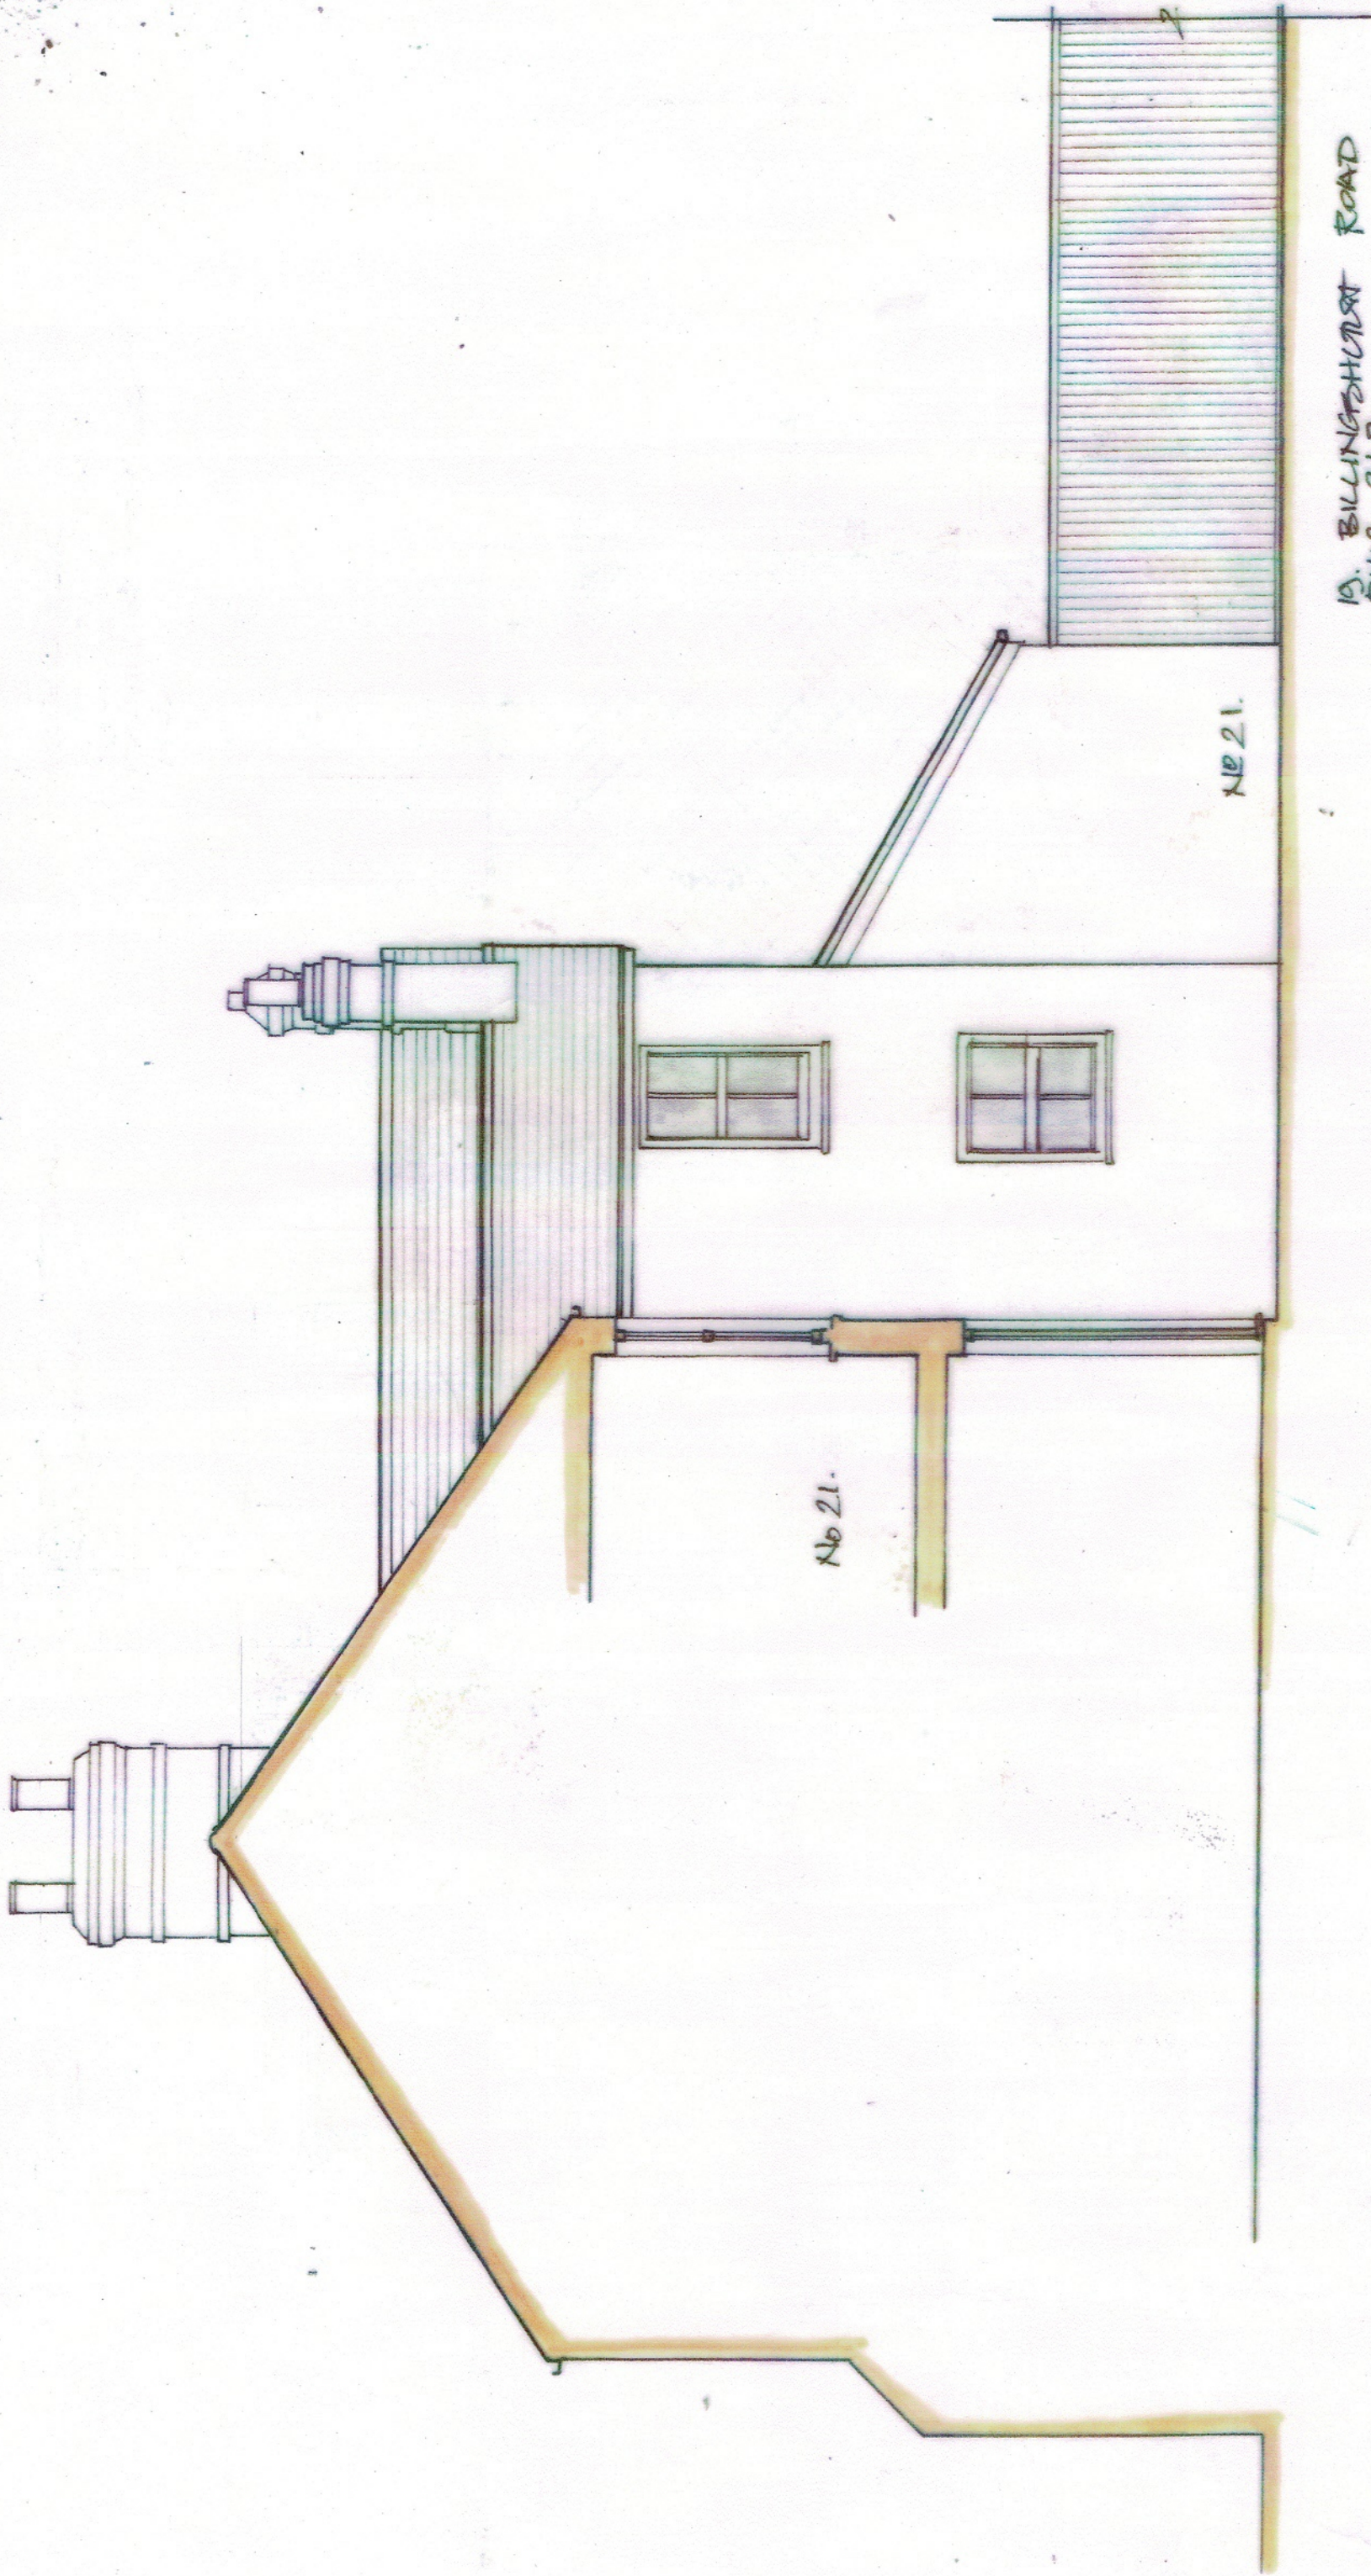

B. BILLINGHAM ROAD
RH12 3LB.

EXISTING WEST FACING
ELEVATION.

0 0.5 1 2 3 4 M.

SCALE 1:50 @ A3.

JULY 2020.

07/08/2020
01/06/2020

M. LOATES TAYLOR
MAY (RCA) RIBA

loates@icloud.com

B.R. 2607 PL008