


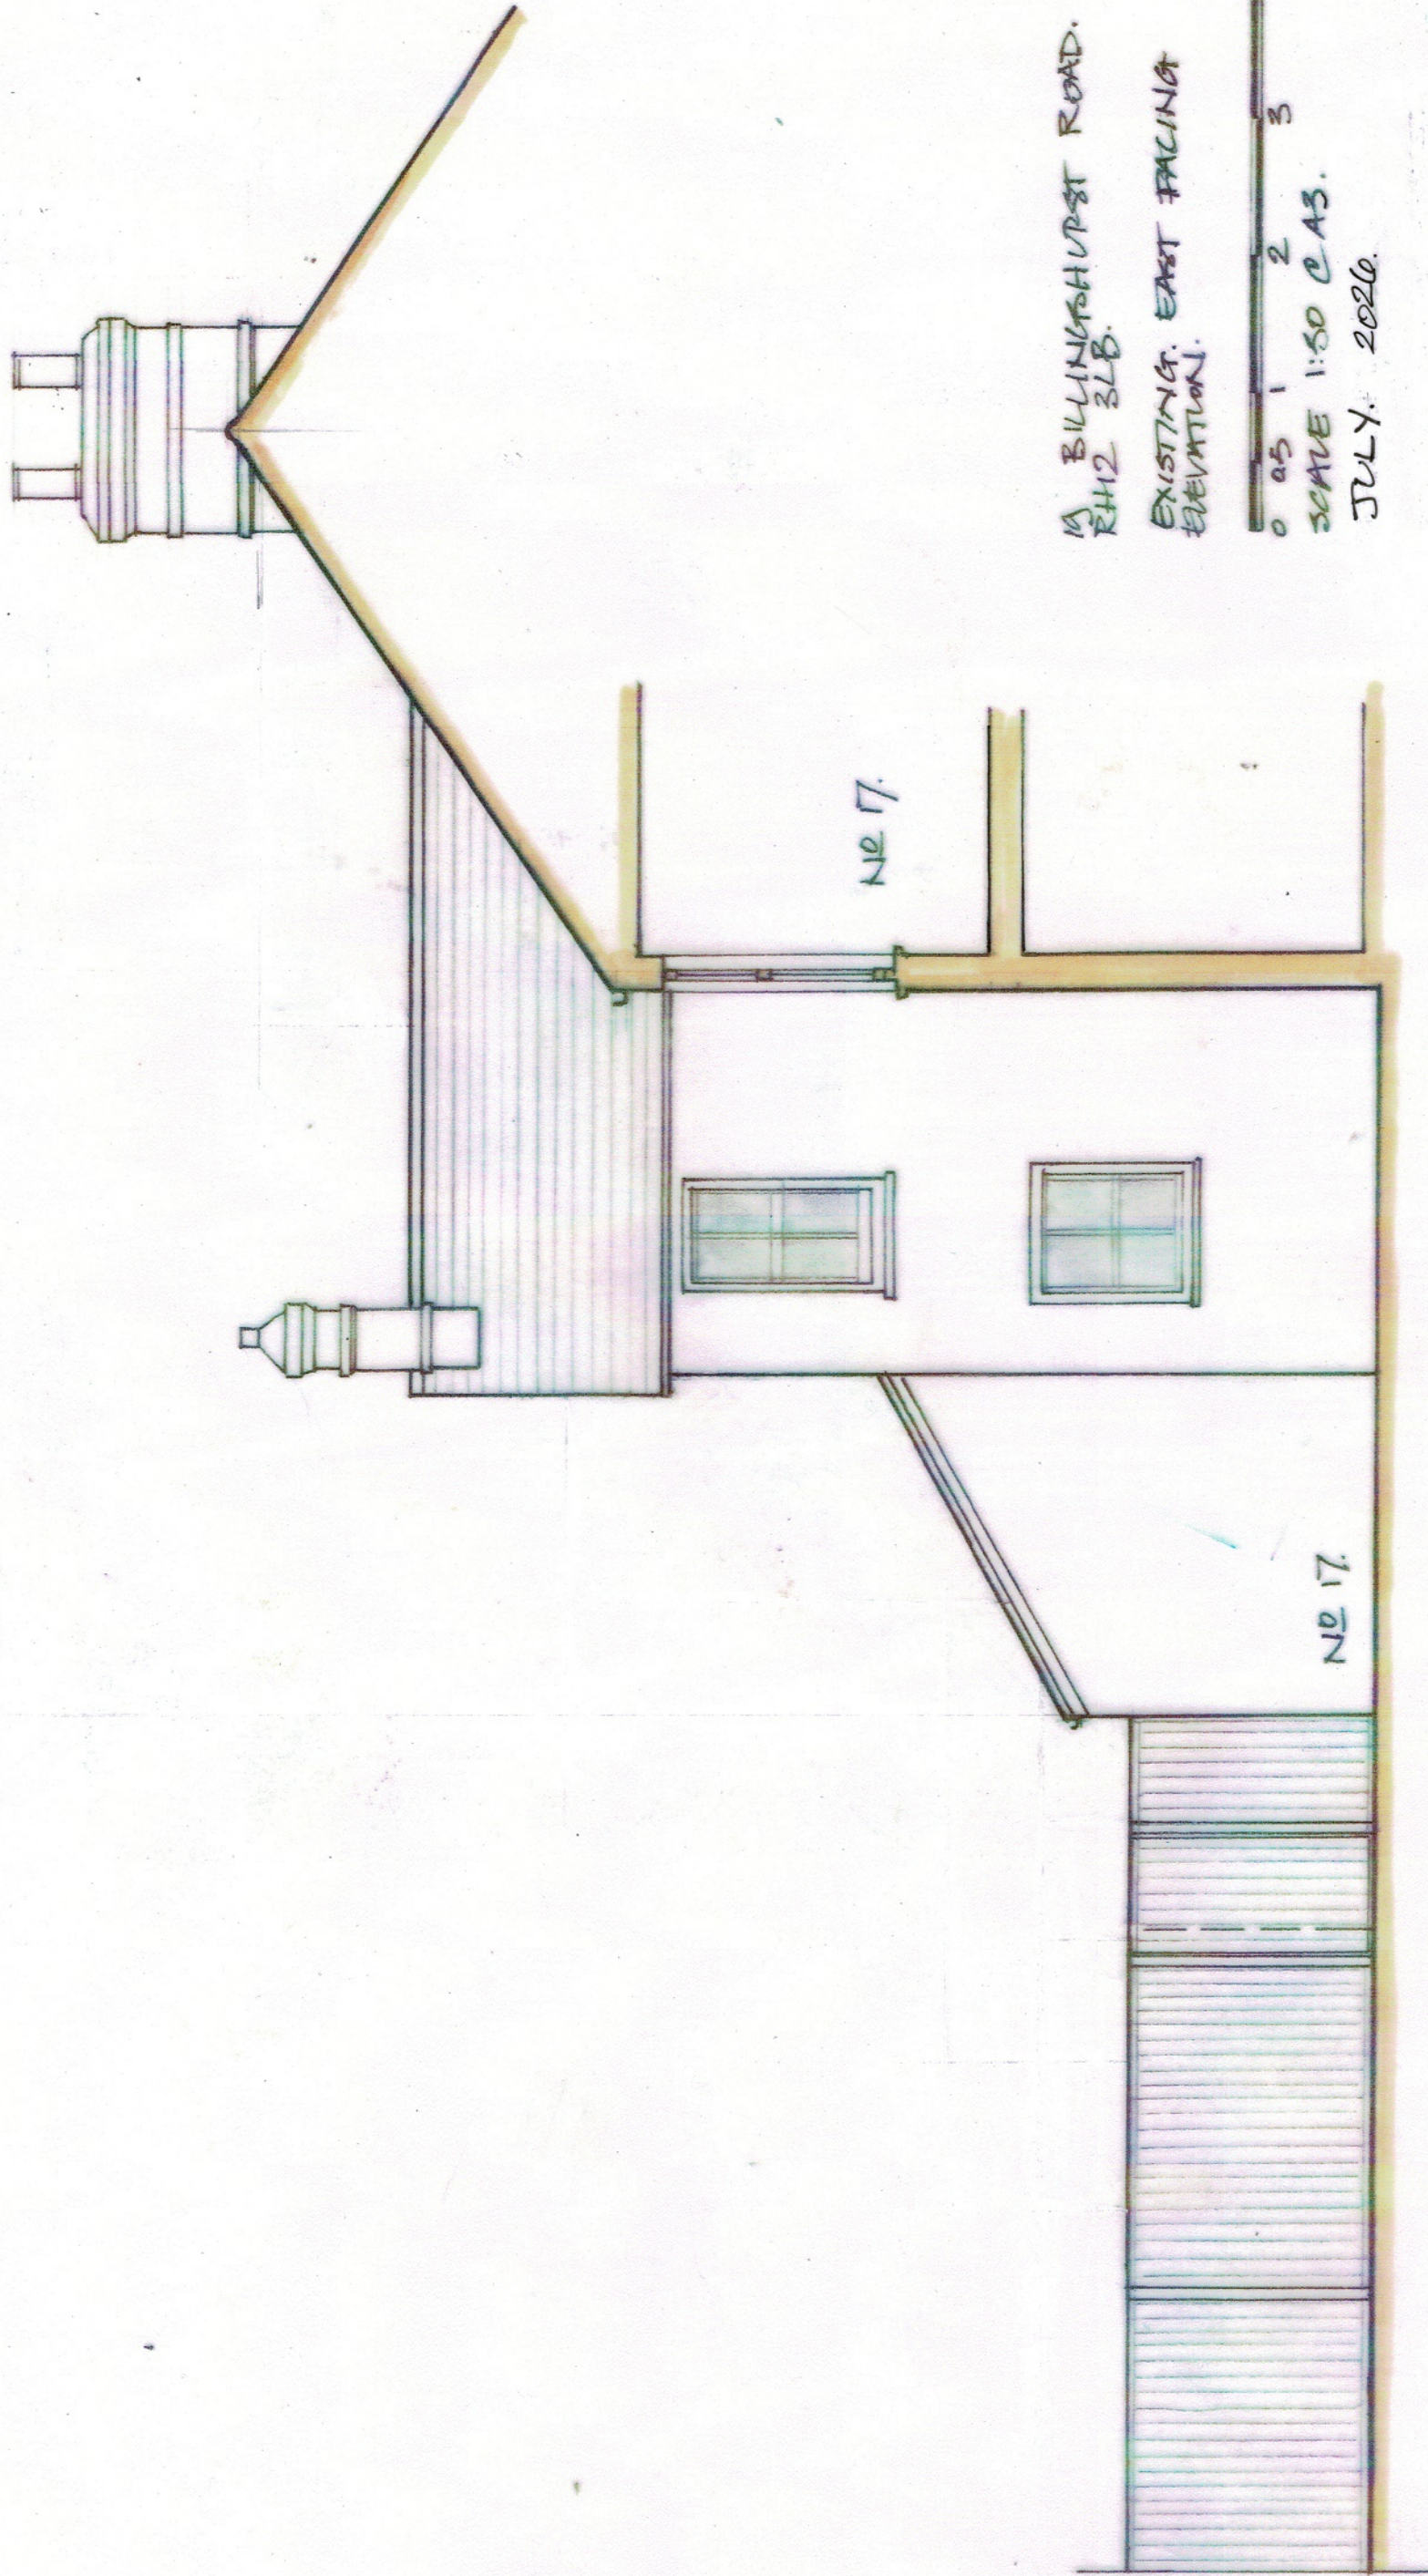

M. BILLINGSHURST ROAD.
RH12 3LB.

EXISTING. EAST FACING
ELEVATION.

0 0.5 1 2 3 4 M.

SCALE 1:50 @ A3.

JULY 2026.

07958 410552
01306 730814.

M. LOADES-TAYLOR
MA (RCA) RIBA.

loadestaylor@icloud.com

B.R. 2607 PL 009