


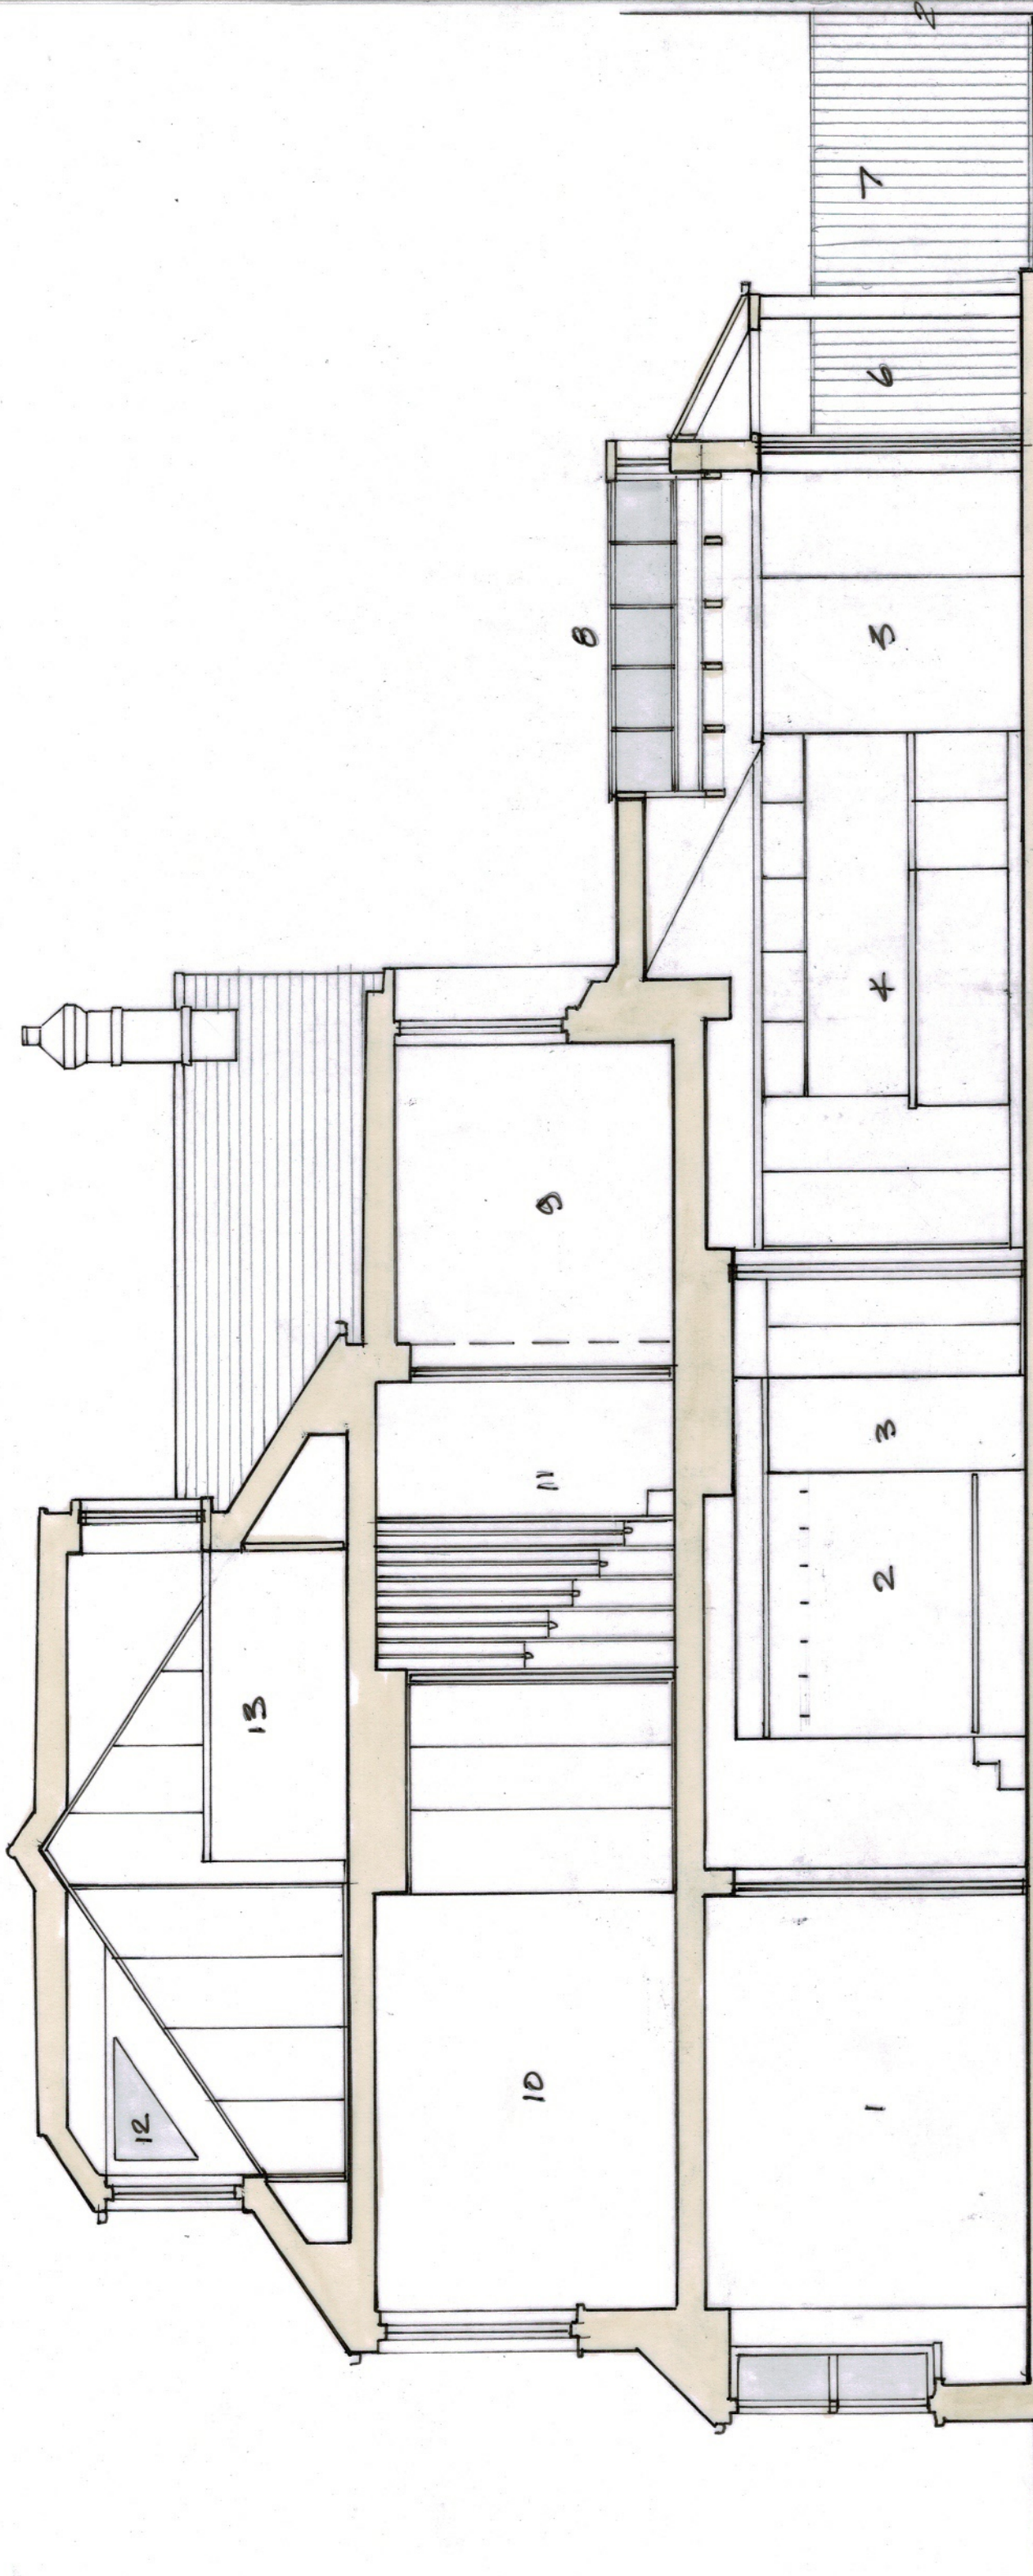

19. BILLINGSHURST ROAD. RH12 3LB.
 PROPOSED SECTION. B-B.
 SCALE. 1:50 @ A3.

0 0.5 1 2 3 4 M.
 JULY 2026.

LOATES-TAYLOR
 MA(RCA) RIBA.
 07938 405552
 loates-taylor@icloud.com.

1. LIVING 'SNUG'.
2. COATS & BENCH
3. SLIDING DOOR TO WC.
4. KITCHEN.
5. DINING.
6. COVERED PORCH.
7. EXISTING FENCE.
8. SKYLIGHT.
9. BEDROOM.
10. BEDROOM.
11. NEW STAIRS TO LOFT.
12. PROPOSED DORMER WINDOW
13. SMALL BEDROOM.

BR. 2607 PL 015.