


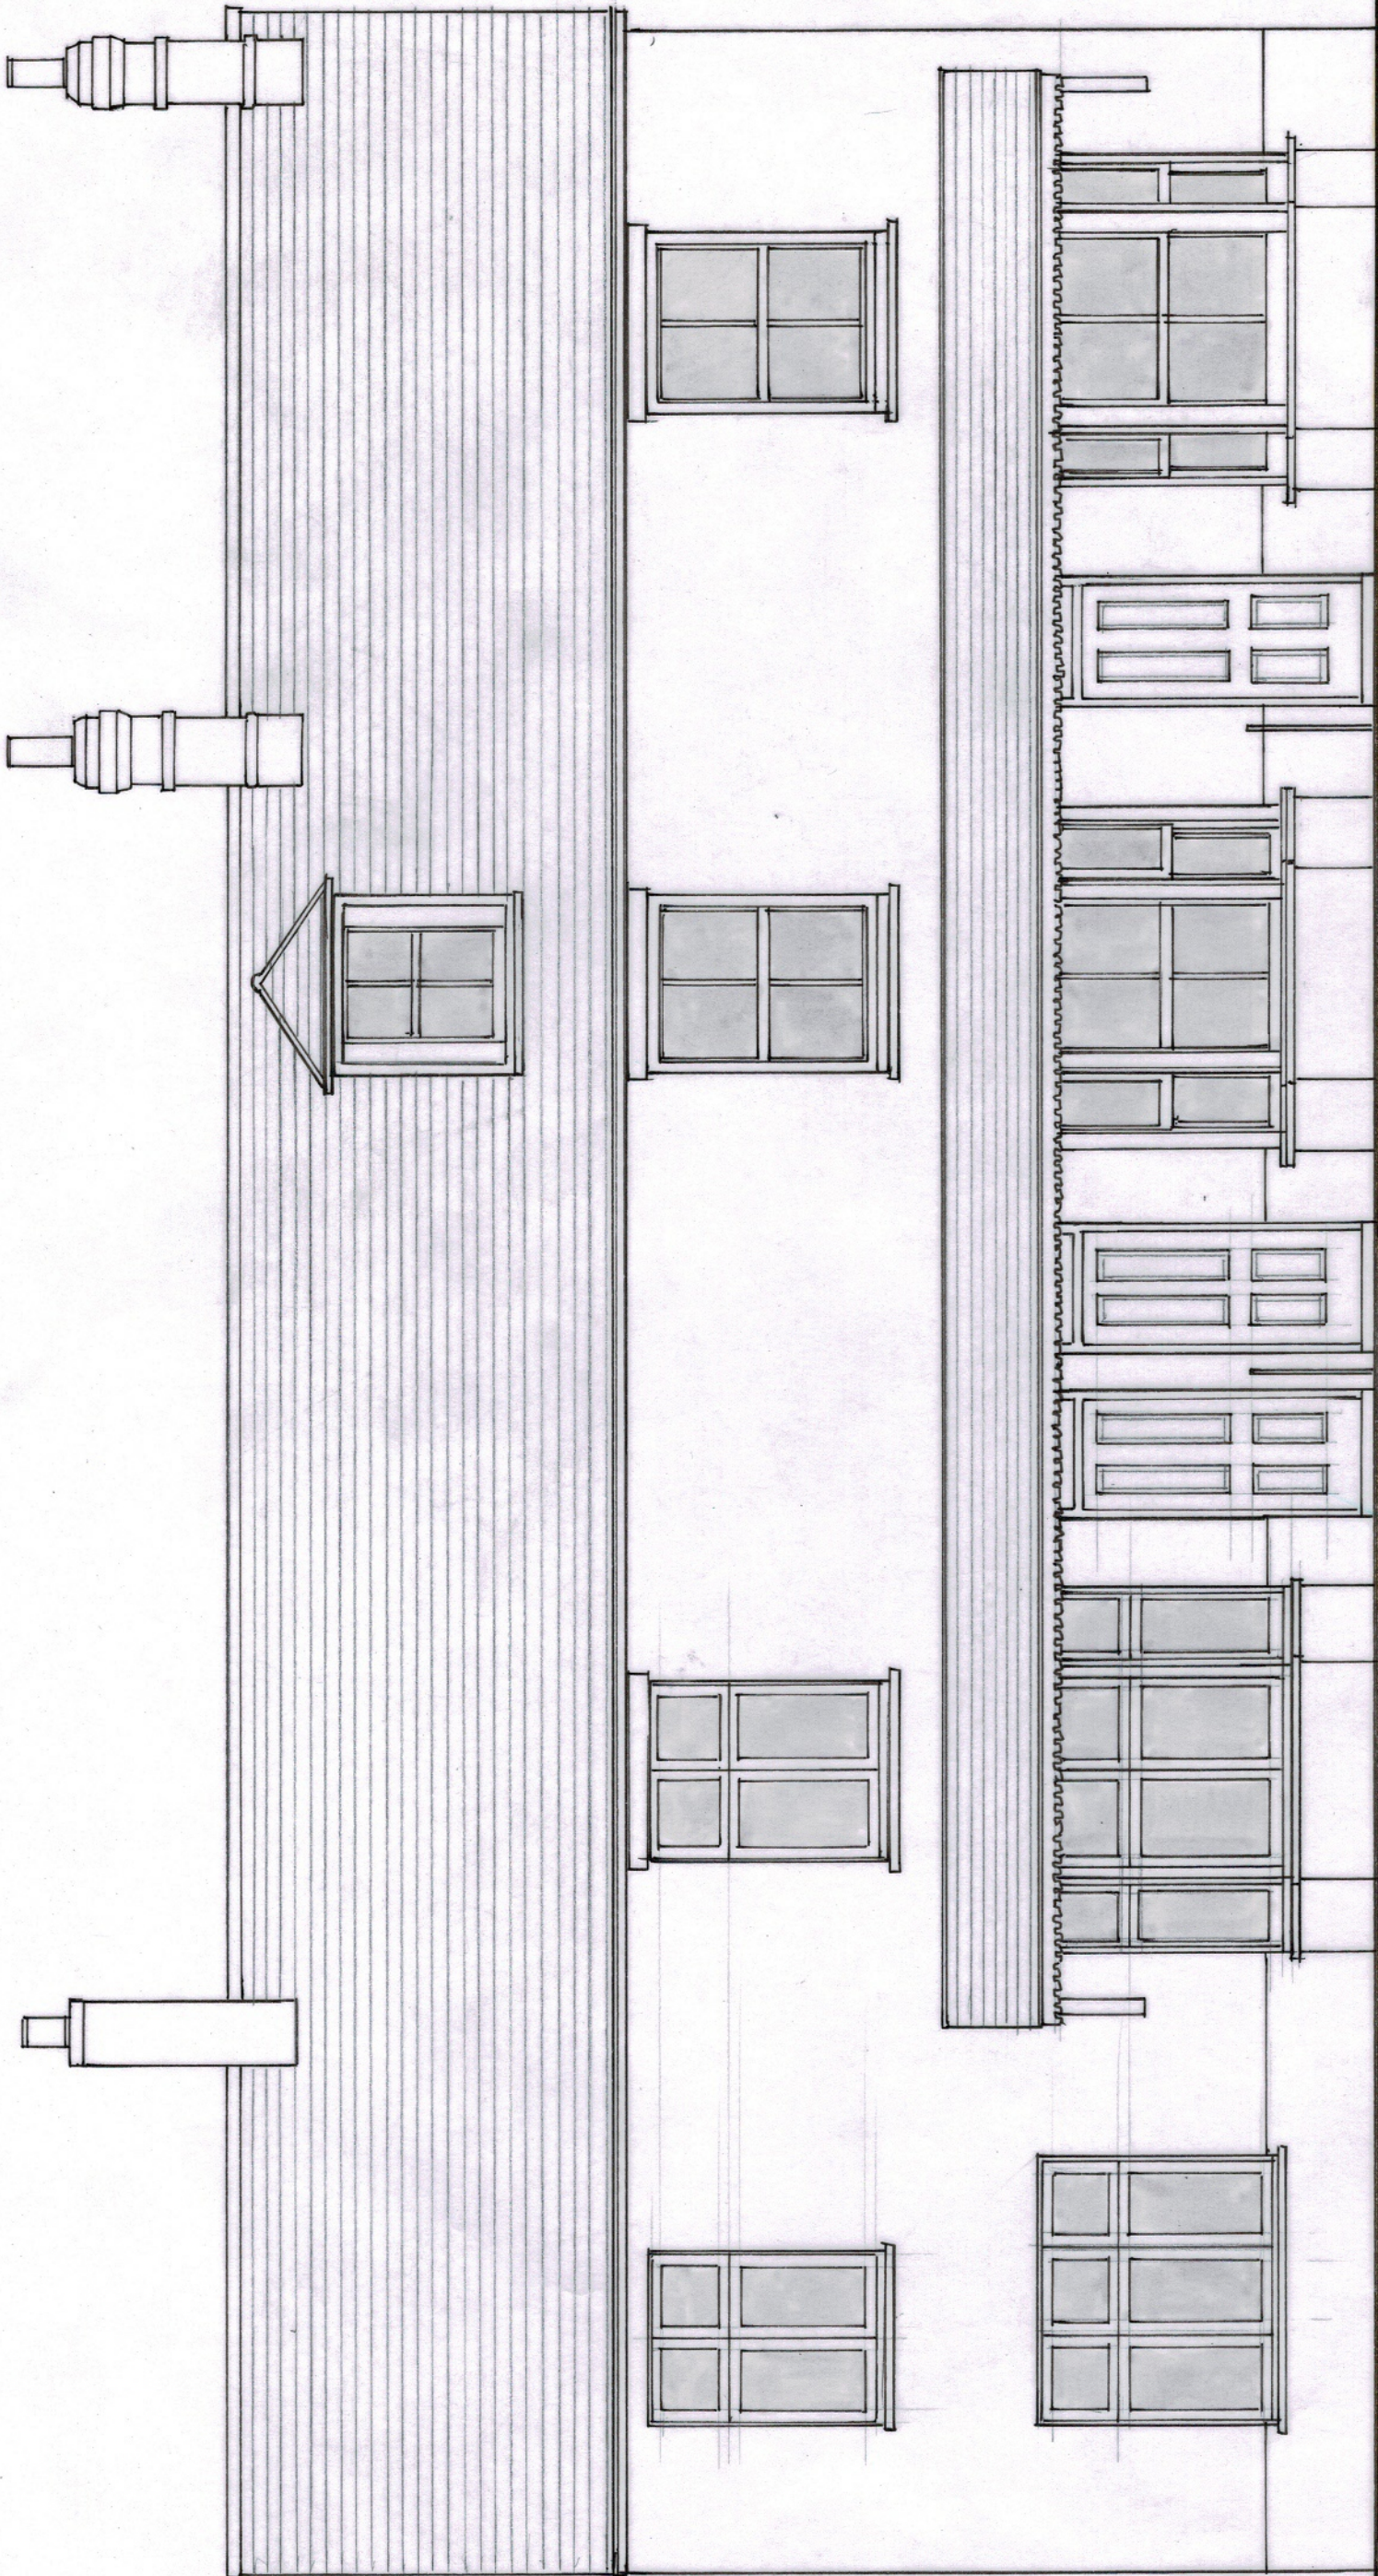

Nº 17

Nº 19.

19. BILLINGSHURST ROAD
RH12 3LB.

PROPOSED FRONT NORTH
FACING ELEVATION.

0 0.5 1 2 3 4 M
SCALE 1:50 @ A3.

JULY. 2026

07958 440562
01306 730314.

M. L. DATES - TAYLOR
MA (RCA) RIBA

loutastaylor@icloud.com.