


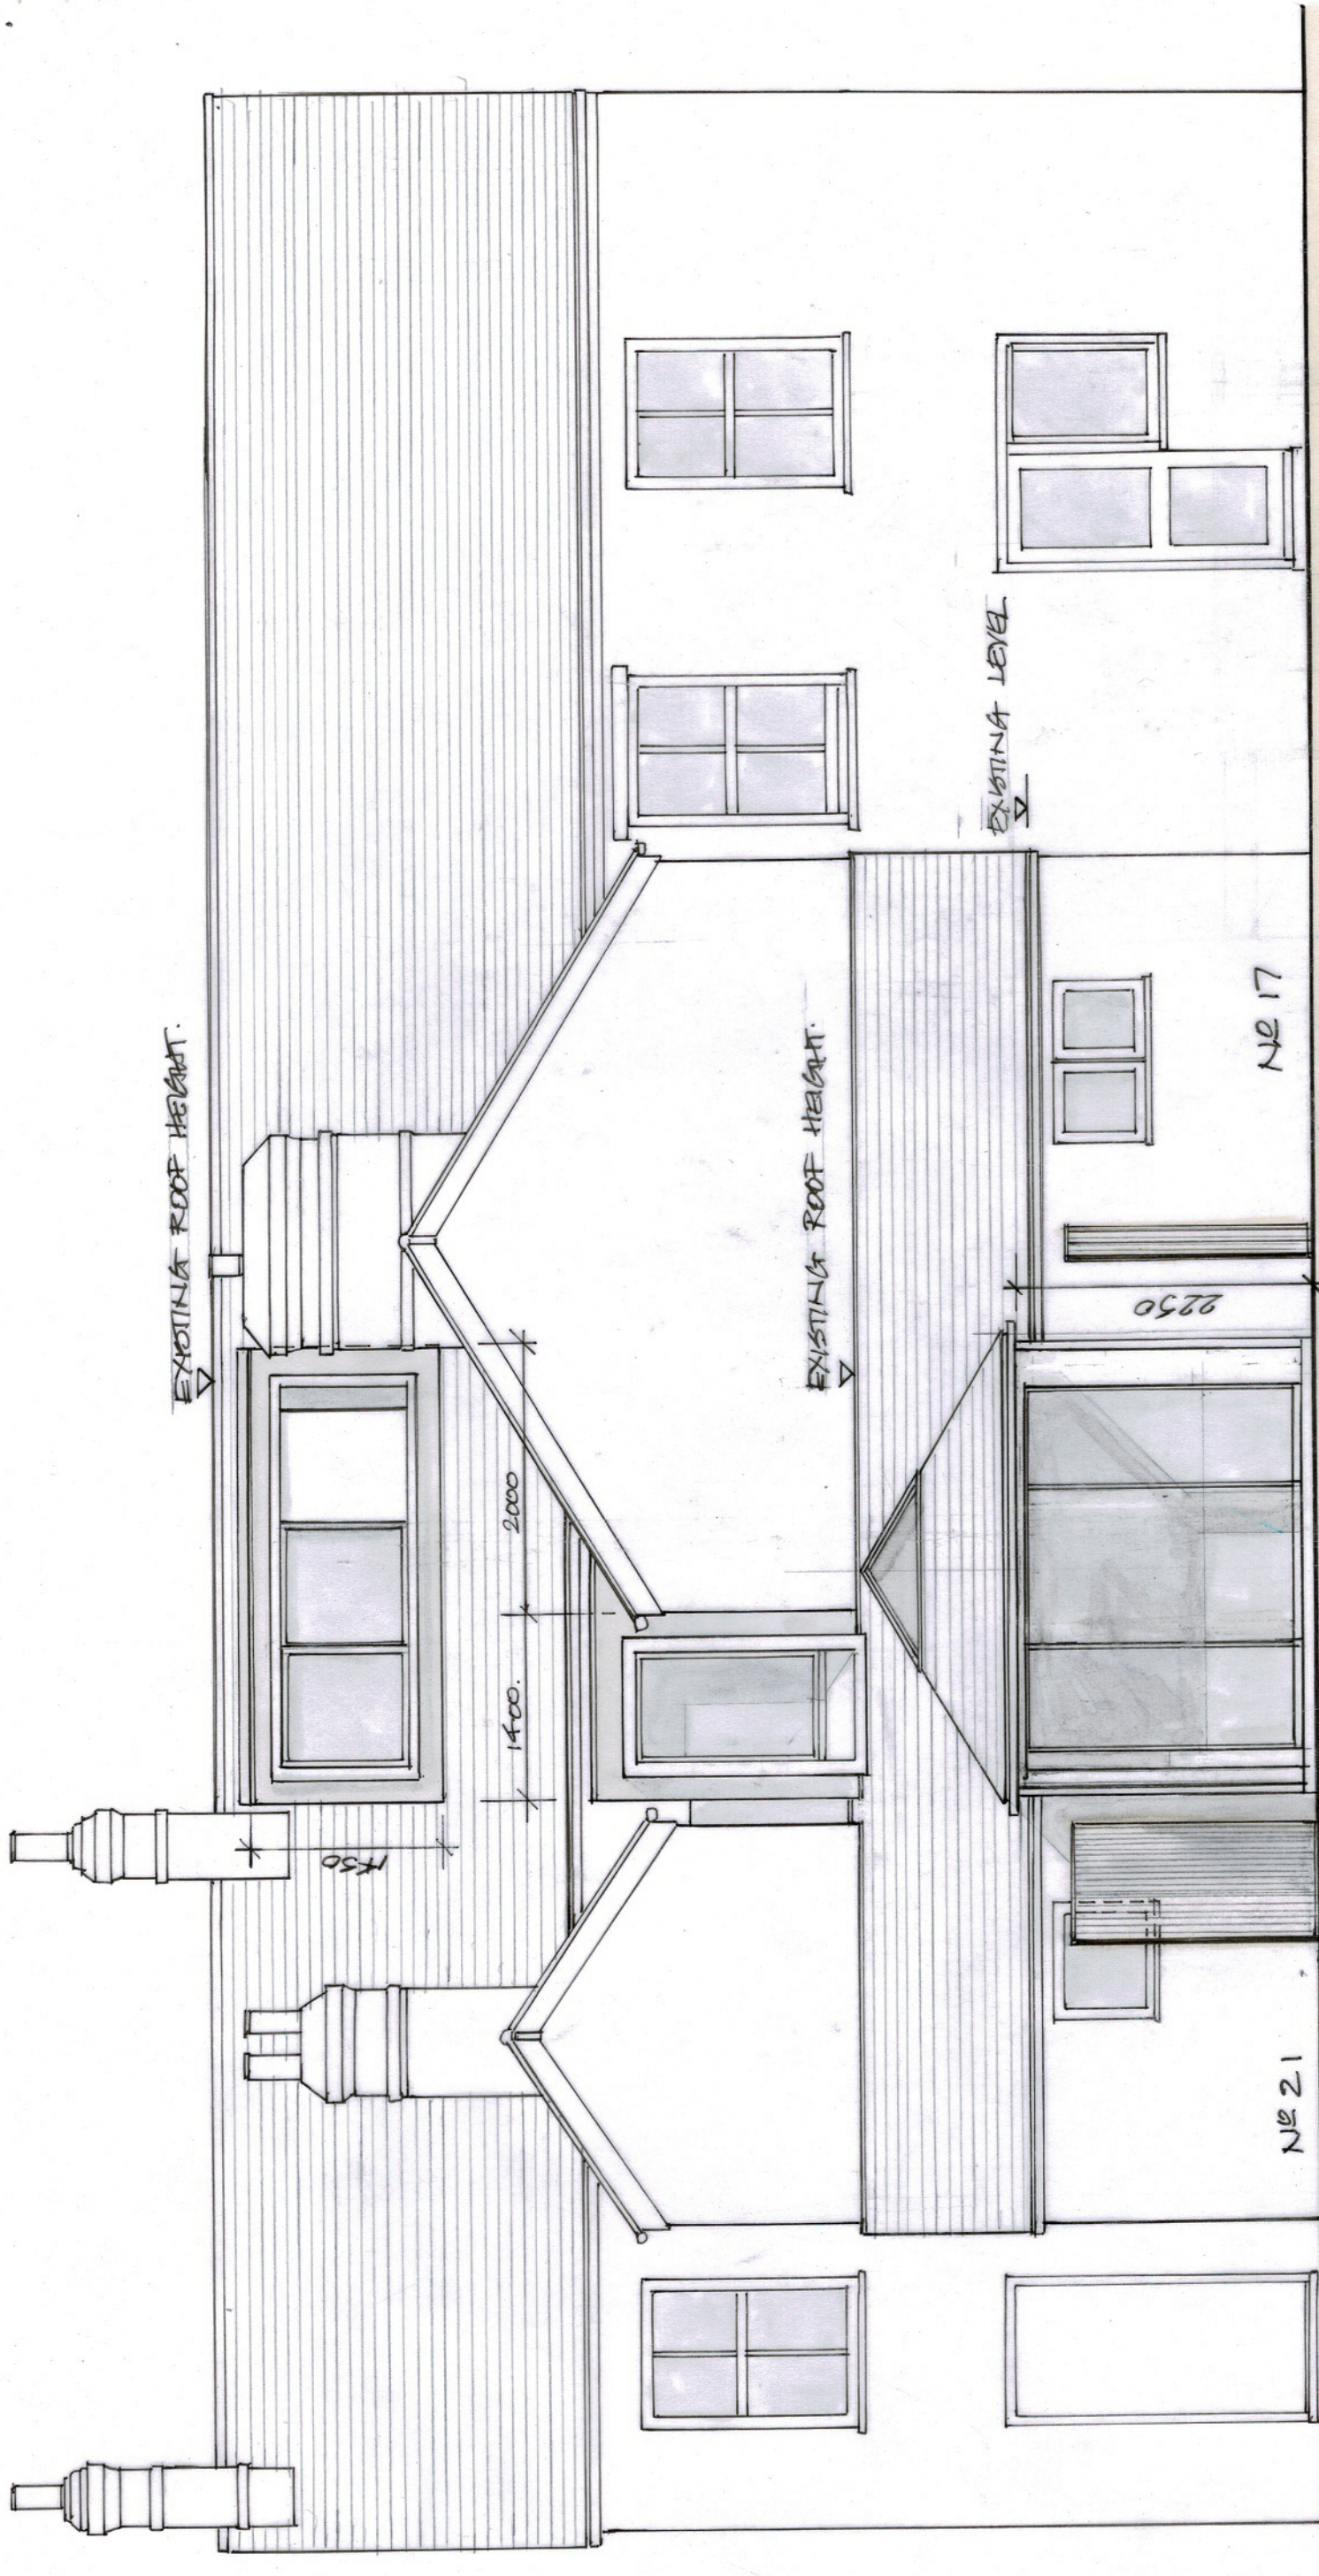

19 BILLINGSHURST ROAD.
RH12 3LB.

PROPOSED REAR. SOUTH FACING.
ELEVATION.

0 0.5 1 2 3 4 M.

SCALE 1:50 @ A3
JULY 2026.

M. LOATES-TAYLOR. NA(PCA) RIBA.
07958 440552.
loates-taylor@icloud.com.

NEW PROPOSED EXTENSION.
PAINTED BRICKWORK. AS FOR
EXISTING.
CLAY TILE ROOF AS FOR
EXISTING.

3450.

BR. 2607 PL. 017