


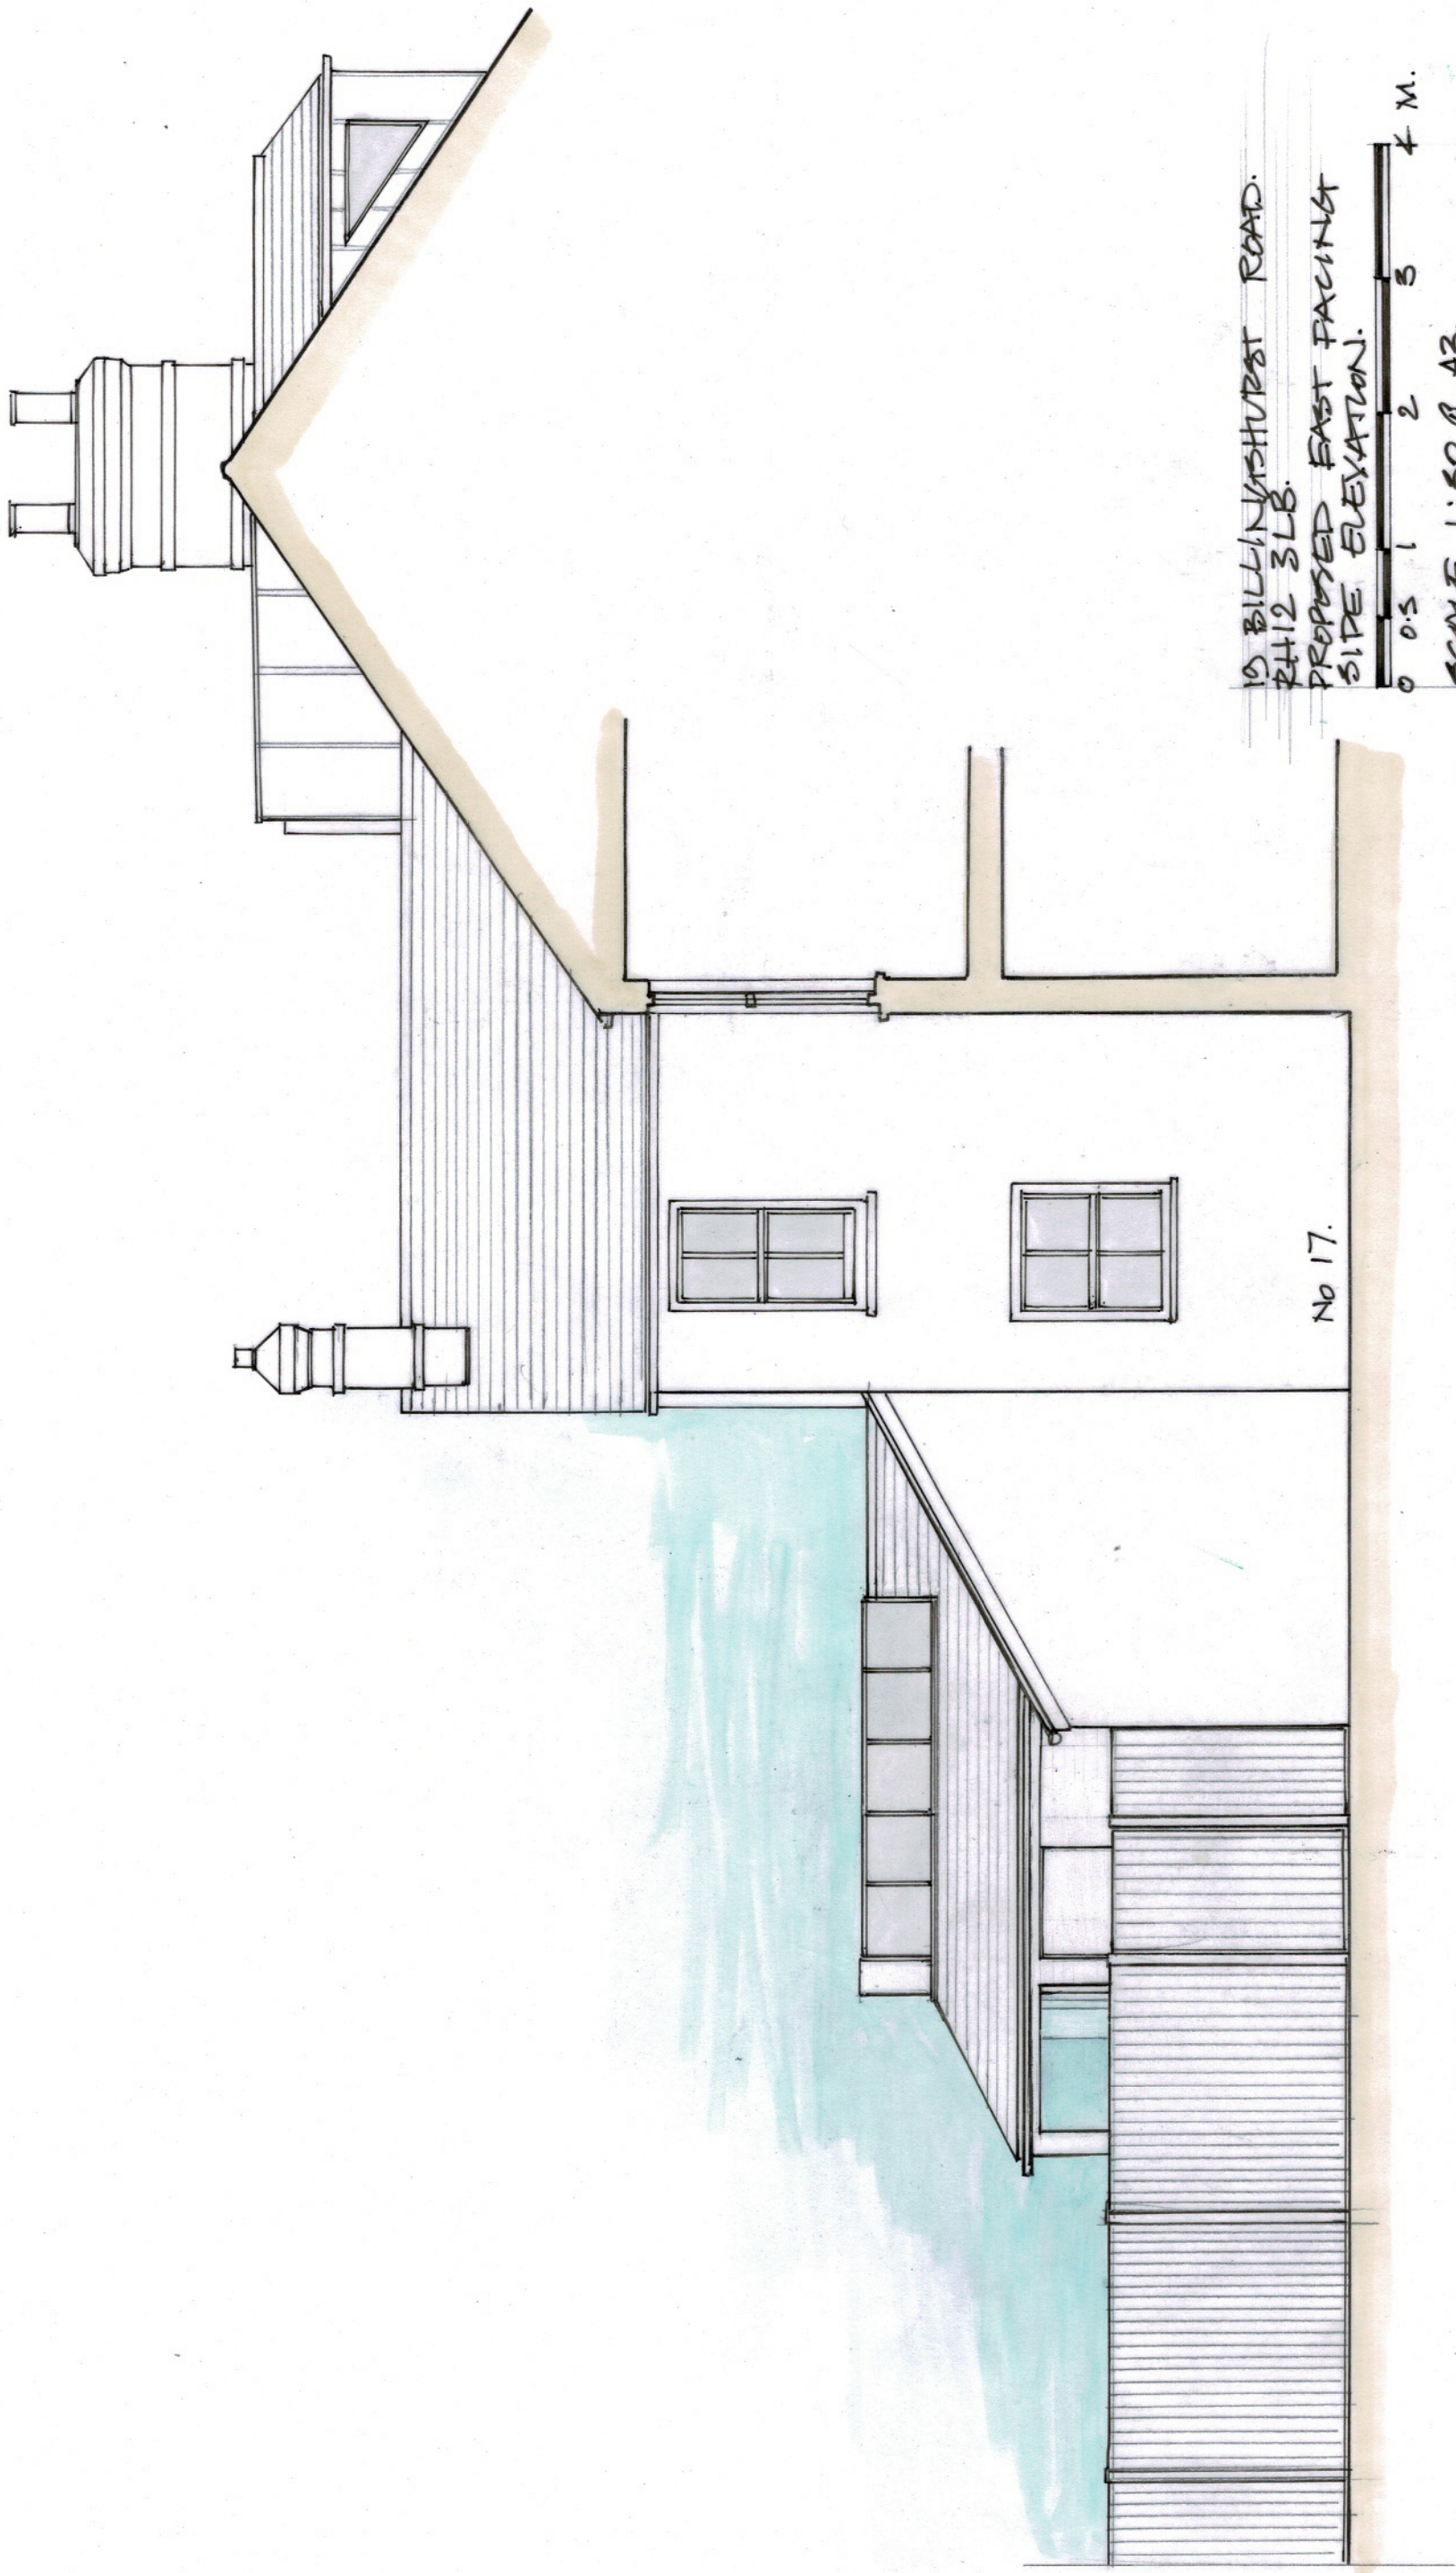

19 BILLINGSHURST ROAD.
RH12 3LB.

PROPOSED EAST FACING
SIDE ELEVATION.

0 0.5 1 2 3 4 M.

SCALE: 1:50 @ A3.
JULY 2026.

M. LOATES - TAYLOR. NA(RCA) RIBA
07958 440552.

watertaylor.co.uk

BR 2607 PL 01B