


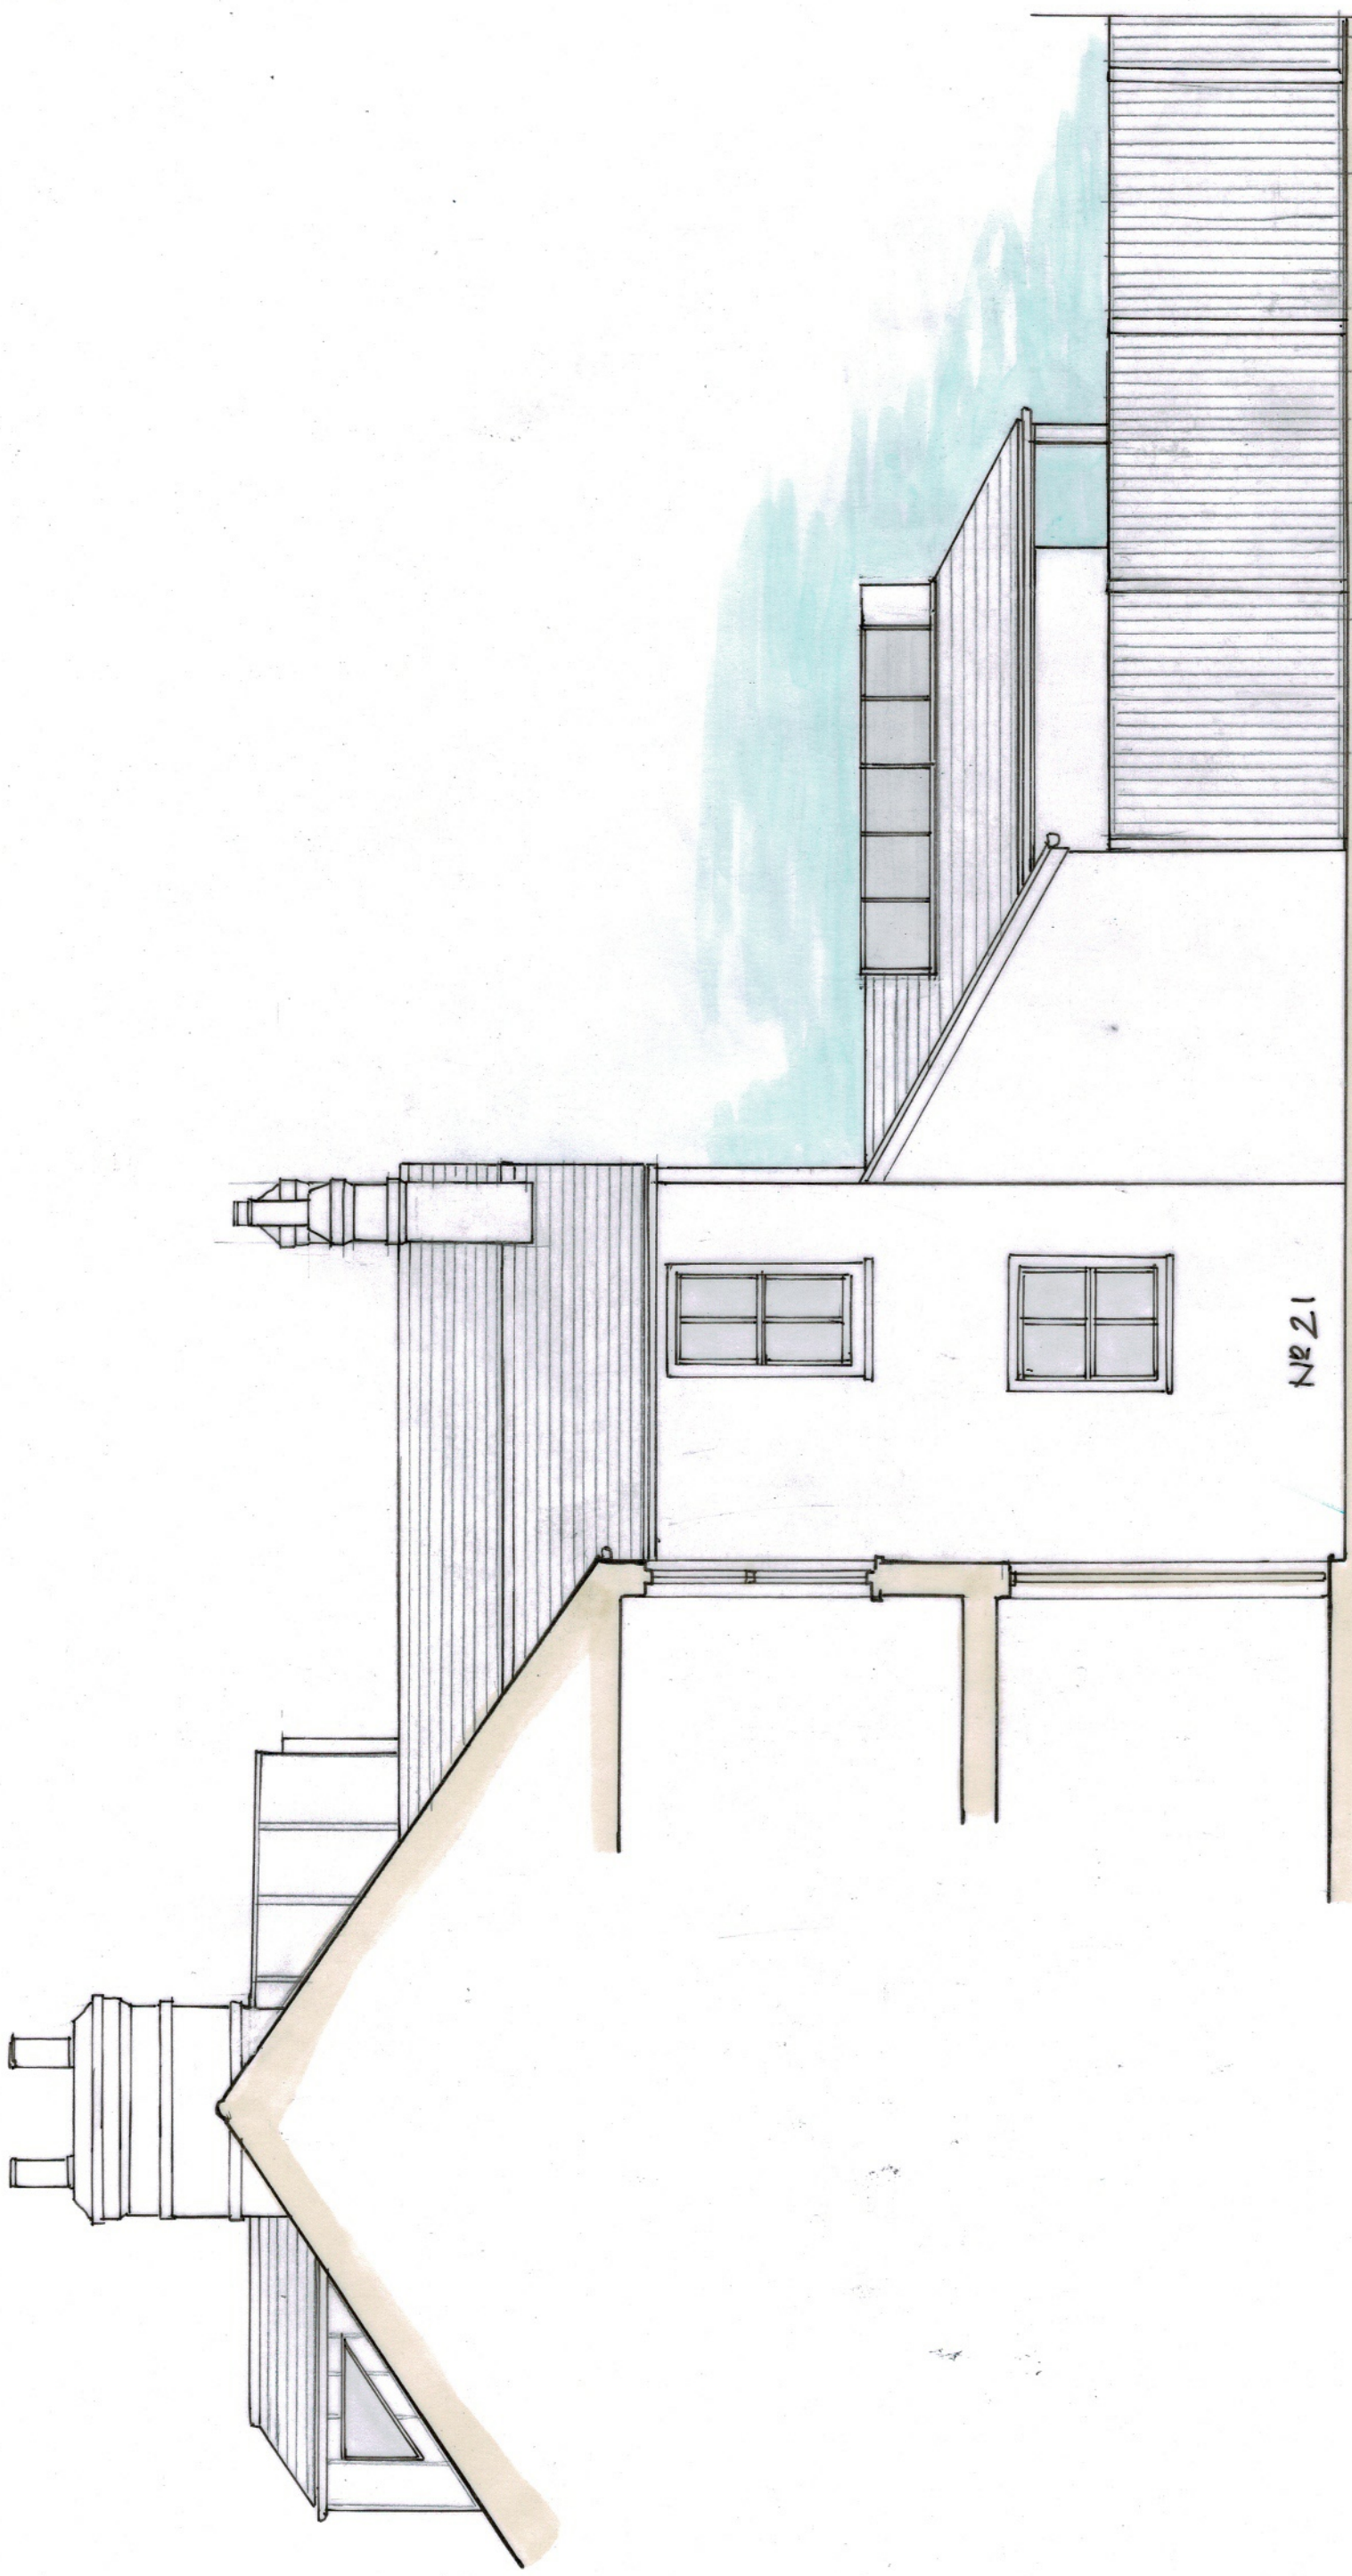

NR 21

13 BILLINGSHURST ROAD
RH12 3LB.
PROPOSED WEST FACING SIDE
ELEVATION.
SCALE: 1" = 30' @ A3
JULY 2026.



MILGATES-TAYLOR MA(ECA) RIBA.
07938 40552
lontestaylor@icloud.com
B.R. 2667 PL 019