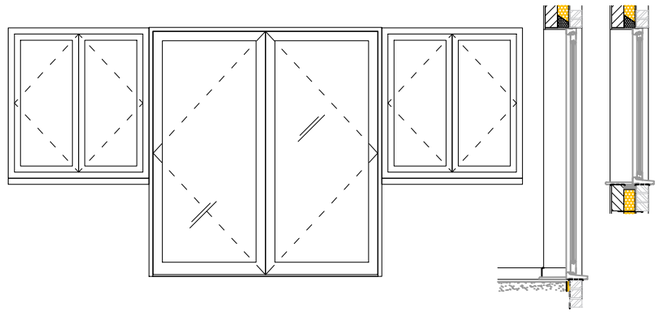
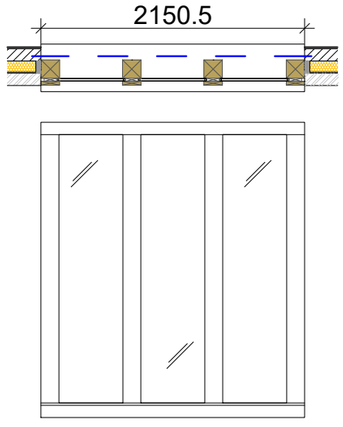
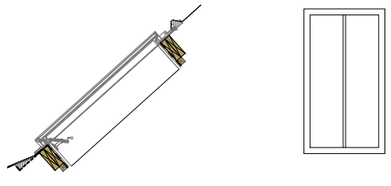


SCALE BAR 1:50

Door / Window Number	Description	Elevation and Section	Size (mm)
ED1 with W1 and W2	timber patio doors and casement windows		2no. doors w/ structural opening of 1585 (w) x 2050 (h) 2no. windows 1350 (w) x 1265 (h)
W3	Oak frame with direct glazing within		structural opening 2150.5 x 2335
W4, W5, W6 W7	The Rooflight Company's original conservation rooflight Neo-06 (797 x11080)		797 x 1080

Door and Window Schedule

Scale 1:50

Do not scale from this drawing. Figured dimensions only to be taken. Check all dimenions prior to setting out. Report all discrepancies to the Architect.

Revisions

A	updated to client comment	03.09.24 CB

Robin Nugent Architects
Chartered Architects ©
Castle Barn Sedgwick Horsham
West Sussex RH13 6QJ

T: 01403 734858 F: 01403 738368
E: robin@robinnugentarchitects.co.uk
W: www.robinnugentarchitects.co.uk

Client:
Mr & Mrs Ansell

Project:
Frylands
Frylands Lane, Wineham
West Sussex, BN5 9BP

Drawing Title:
Door and Window Schedule

Scale: 1:50 @ A3
Date: Jul 24
Drawn by: CB

Drawing No: 23852/250
Revision: A

< Original size 60mm - A3 at full size >