

ED1

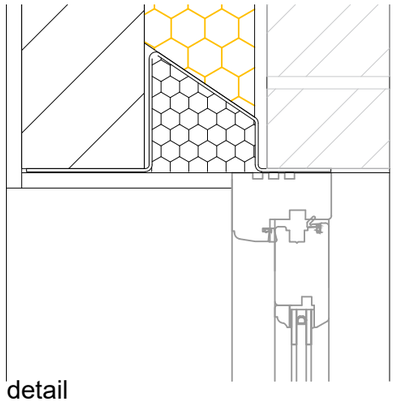

Door head detail
Scale 1:5


W1, W2

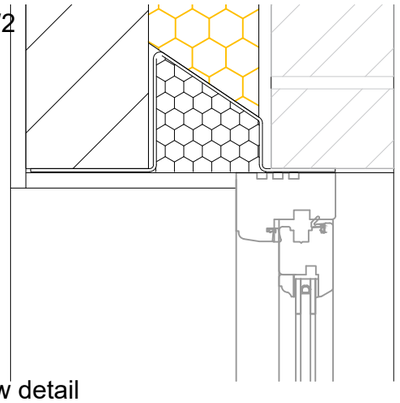

Window detail
Scale 1:5


0 0.1 0.2 0.5

SCALE BAR 1:5

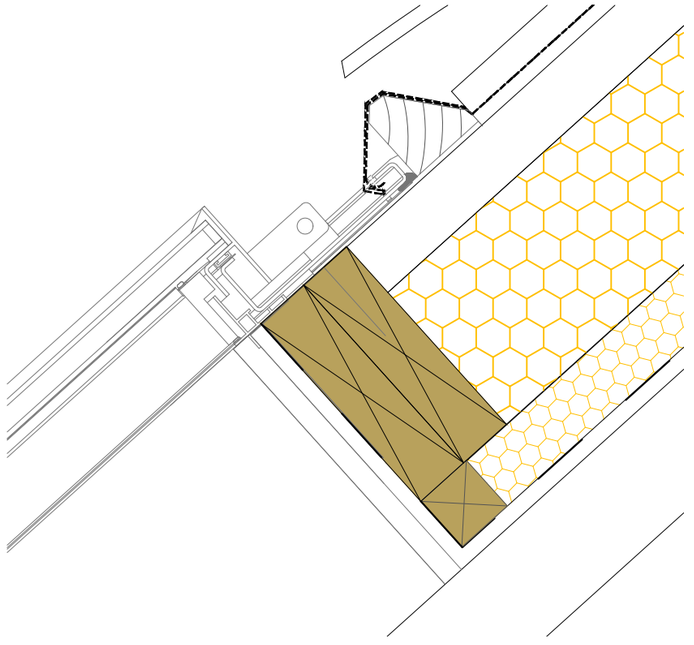


Roof light top
Scale 1:5

ED1

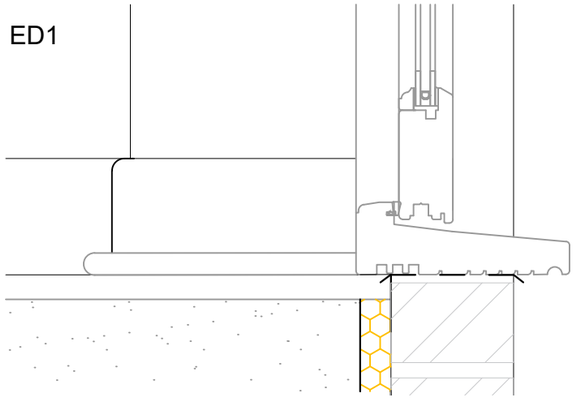


Door sill detail
Scale 1:5

W1, W2

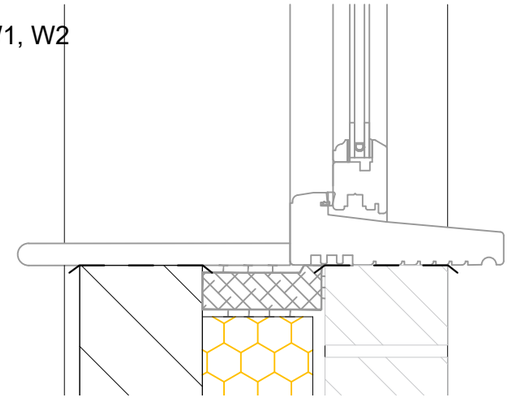


Window sill detail
Scale 1:5

W3

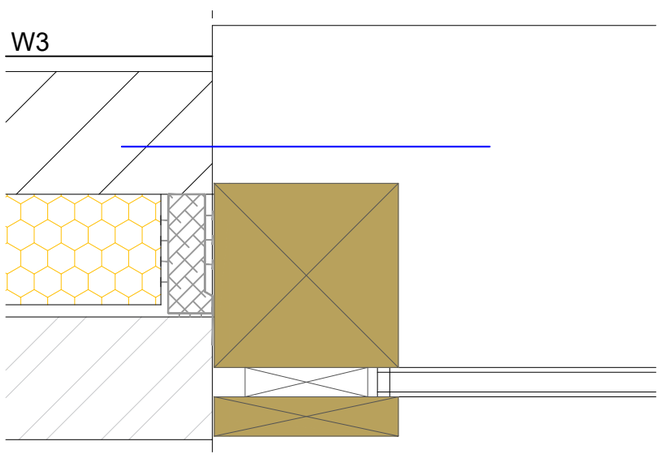


Direct glazing plan detail
Scale 1:5

W3

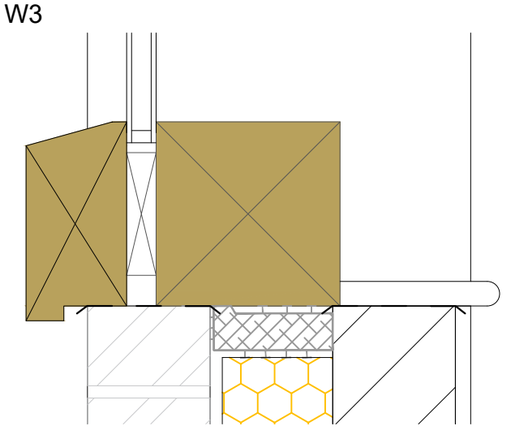

Direct glazing sill detail
Scale 1:5

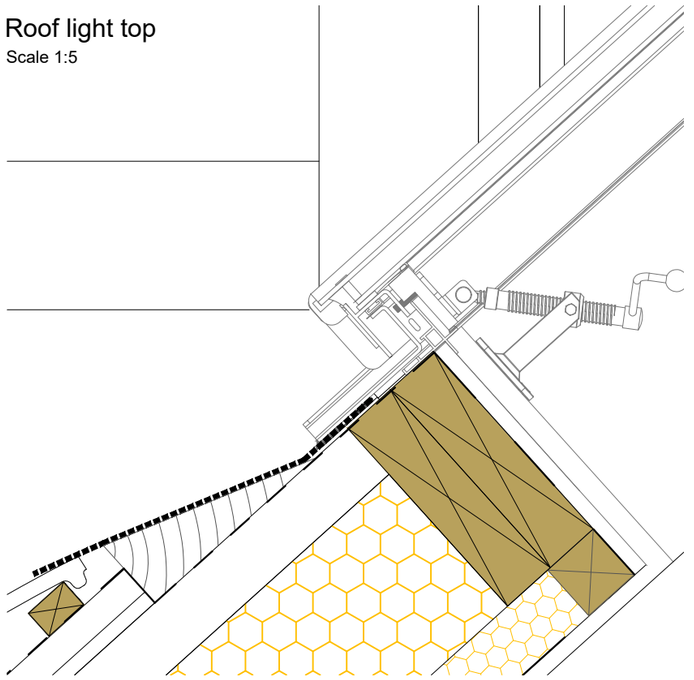

Roof light base
Scale 1:5

Do not scale from this drawing. Figured dimensions only to be taken. Check all dimenions prior to setting out. Report all discrepancies to the Architect.

Revisions

Robin Nugent Architects
Chartered Architects ©
Castle Barn Sedgwick Horsham
West Sussex RH13 6QJ

T: 01403 734858 F: 01403 738368
E: robin@robinnugentarchitects.co.uk
W: www.robinnugentarchitects.co.uk

Client:
Mr & Mrs Ansell

Project:
Frylands
Frylands Lane, Wineham
West Sussex, BN5 9BP

Drawing Title:
Door and Window Detail

Scale: 1:50 @ A3
Date: Jul 24
Drawn by: CB

Drawing No: 23852/251
Revision: --

< Original size 60mm - A3 at full size >