
PROPOSED GROUND FLOOR PLAN

SCALE 1:50

0 1 2 3 4 5m

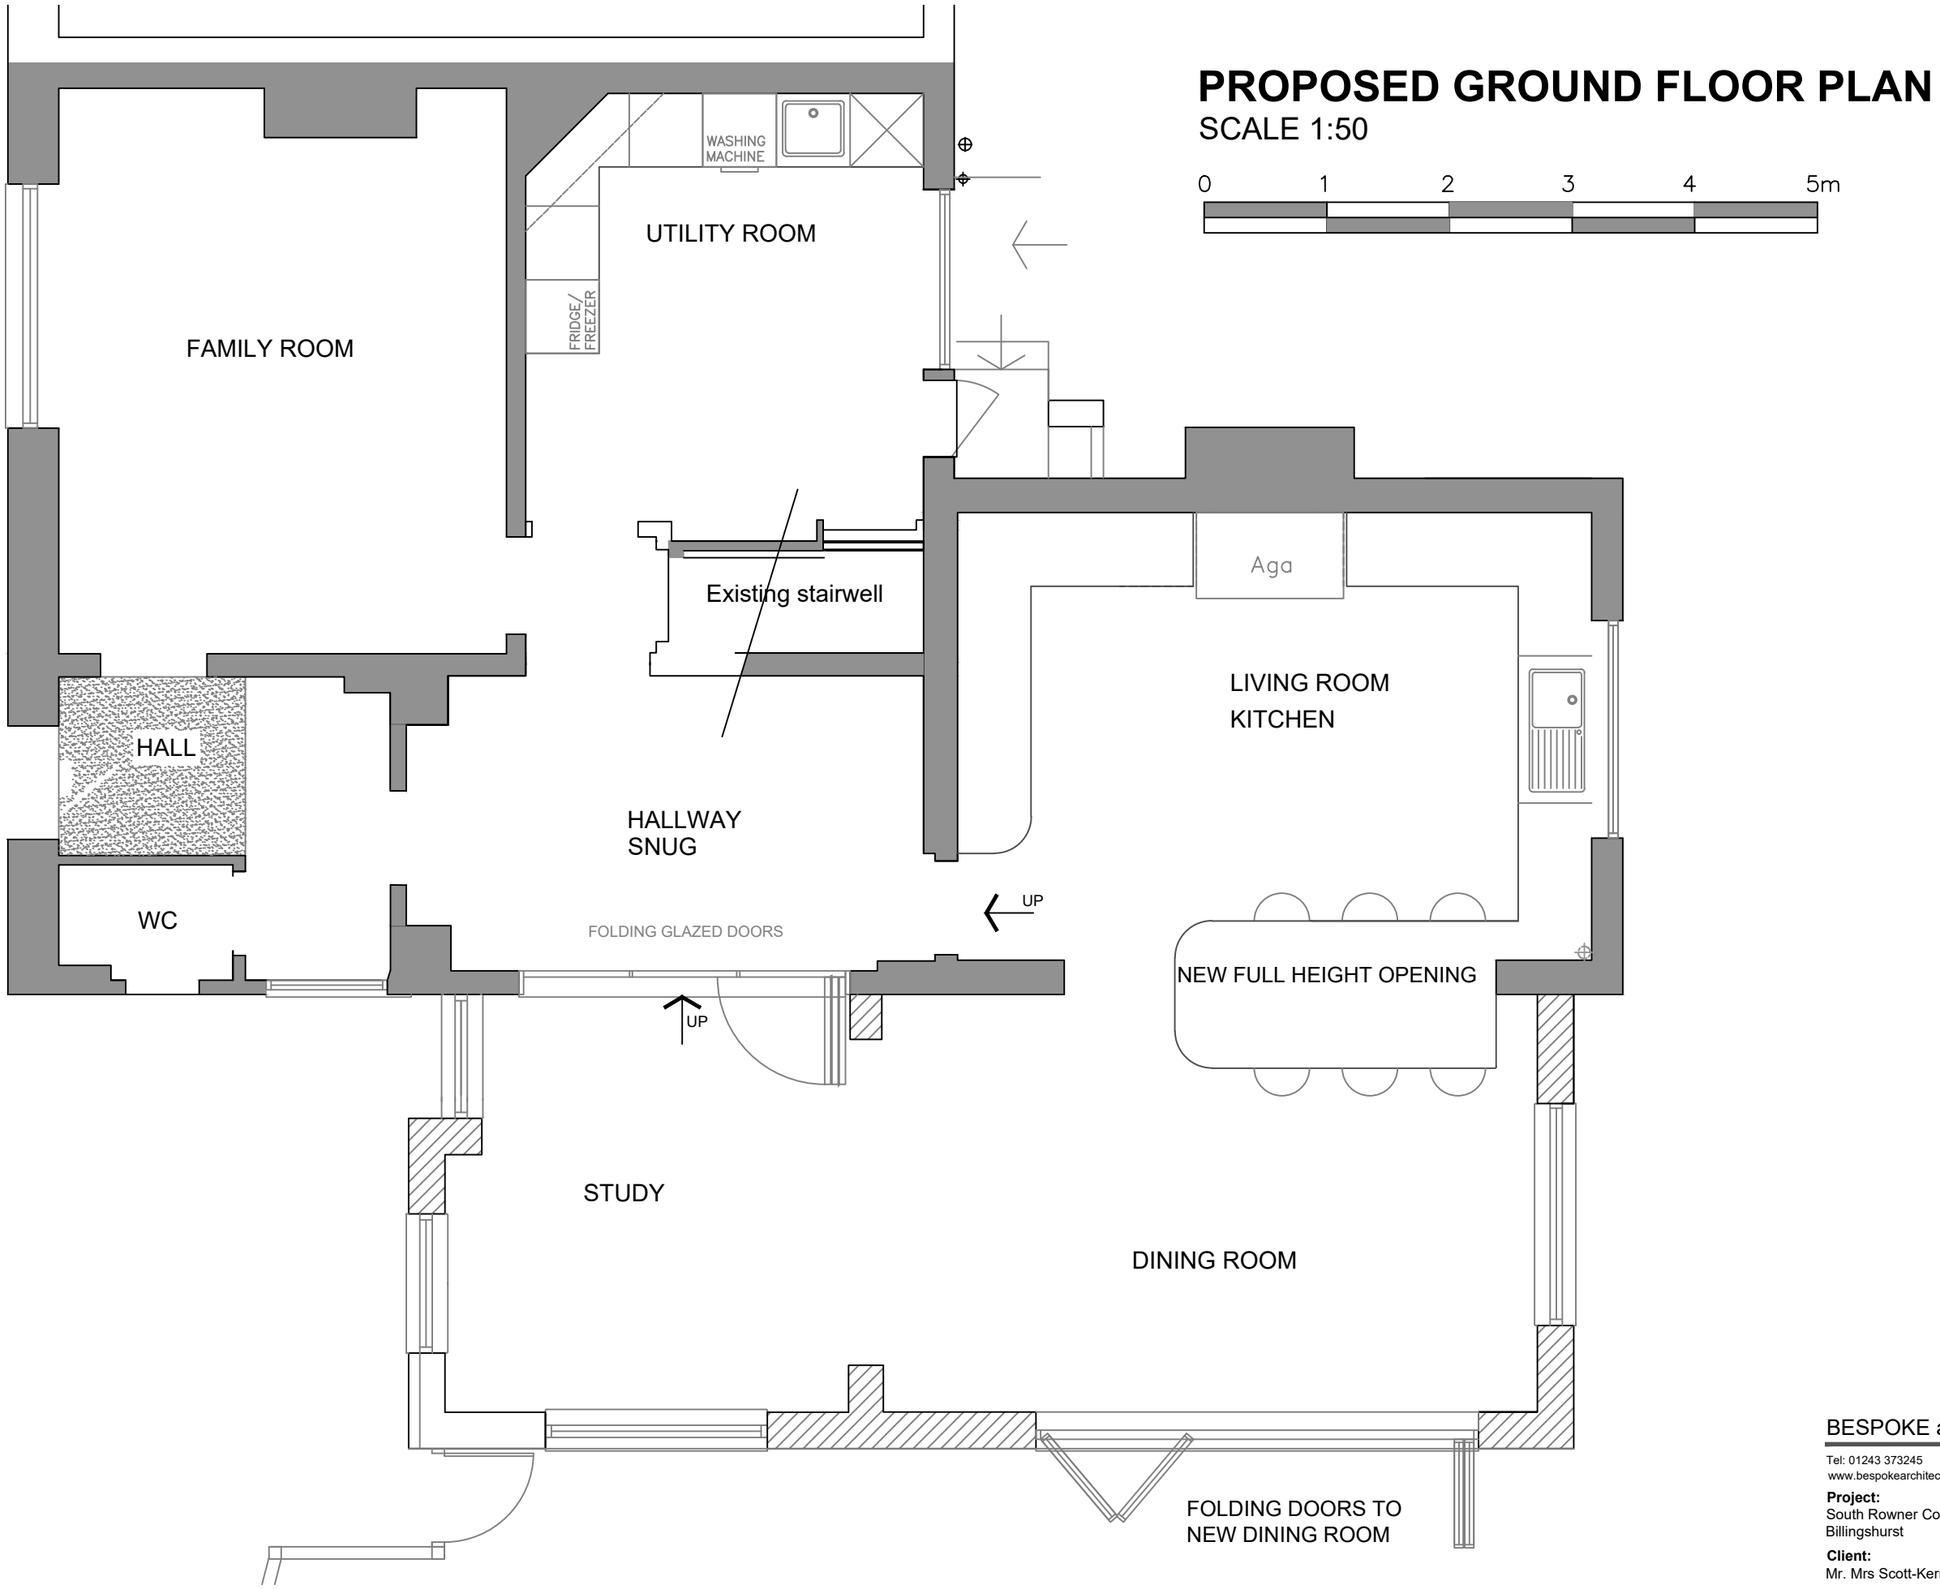

BESPOKE architects

Tel: 01243 373245 Mobile: 07970439156
www.bespokearchitects.co.uk

Project:
South Rowner Cottage, Rowner Rd, Billingshurst

Client:
Mr. Mrs Scott-Kerr

Drawing:
Proposed plan - Ground floor

22.211 **Drawing.: PL02A**

PLANNING DRAWING