



1 **Proposed Site / Roof Plan Copy 3**
1 : 100




2 **East Elevation**
1 : 100

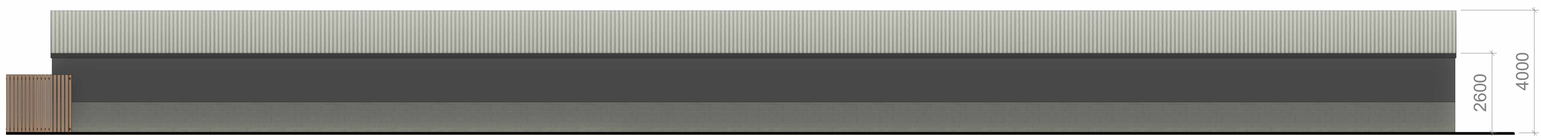

3 **North Elevation**
1 : 100

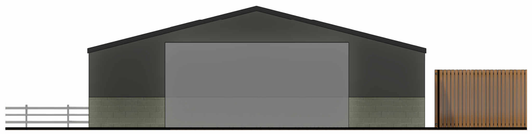

4 **South Elevation**
1 : 100

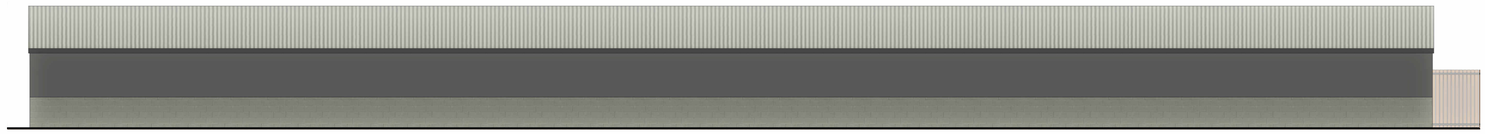

5 **West Elevation**
1 : 100

New Form Architecture Ltd.

All dimensions to be as noted.
Do not scale from this drawing.
Report any discrepancies to the Architect/CA immediately.
Areas are approximate and may alter in construction.

Revision	Description	Date	Drawn

New Form Architecture
your vision delivered

New Form Architecture Ltd
5 The Cairns
Charlestown
Fife K11 3EP
info@newformarchitecture.com
www.newformarchitecture.com

Project:
Long Barn, Crays Lane, Goose Green, West Sussex , RH20 2LR

Drawing:
Existing Roof Plan and Elevations

Date:	Project Number:	Drawing:
02/10/24	**NFA-068**	**LB-03**
Scale	Drawn:	Rev:
As indicated@A1	AM	

Status
PRIOR APPROVAL