
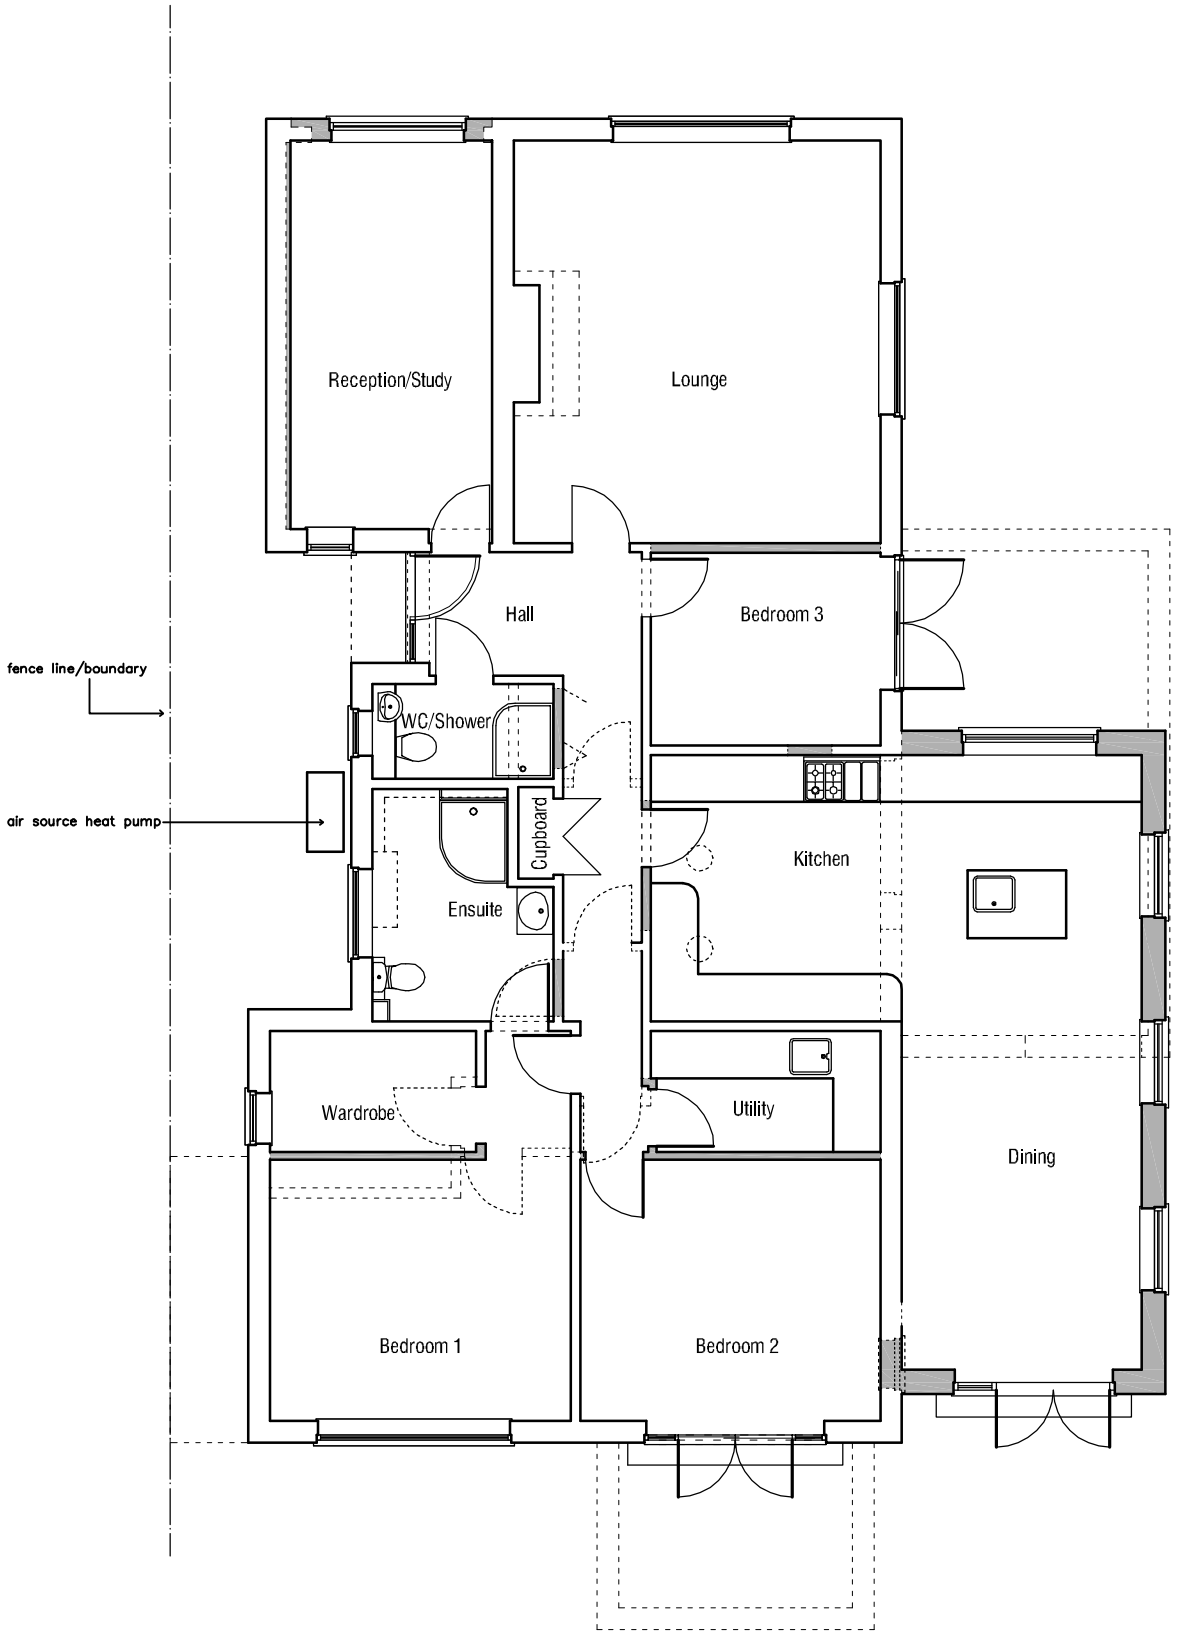


PROPOSED FLOOR PLAN

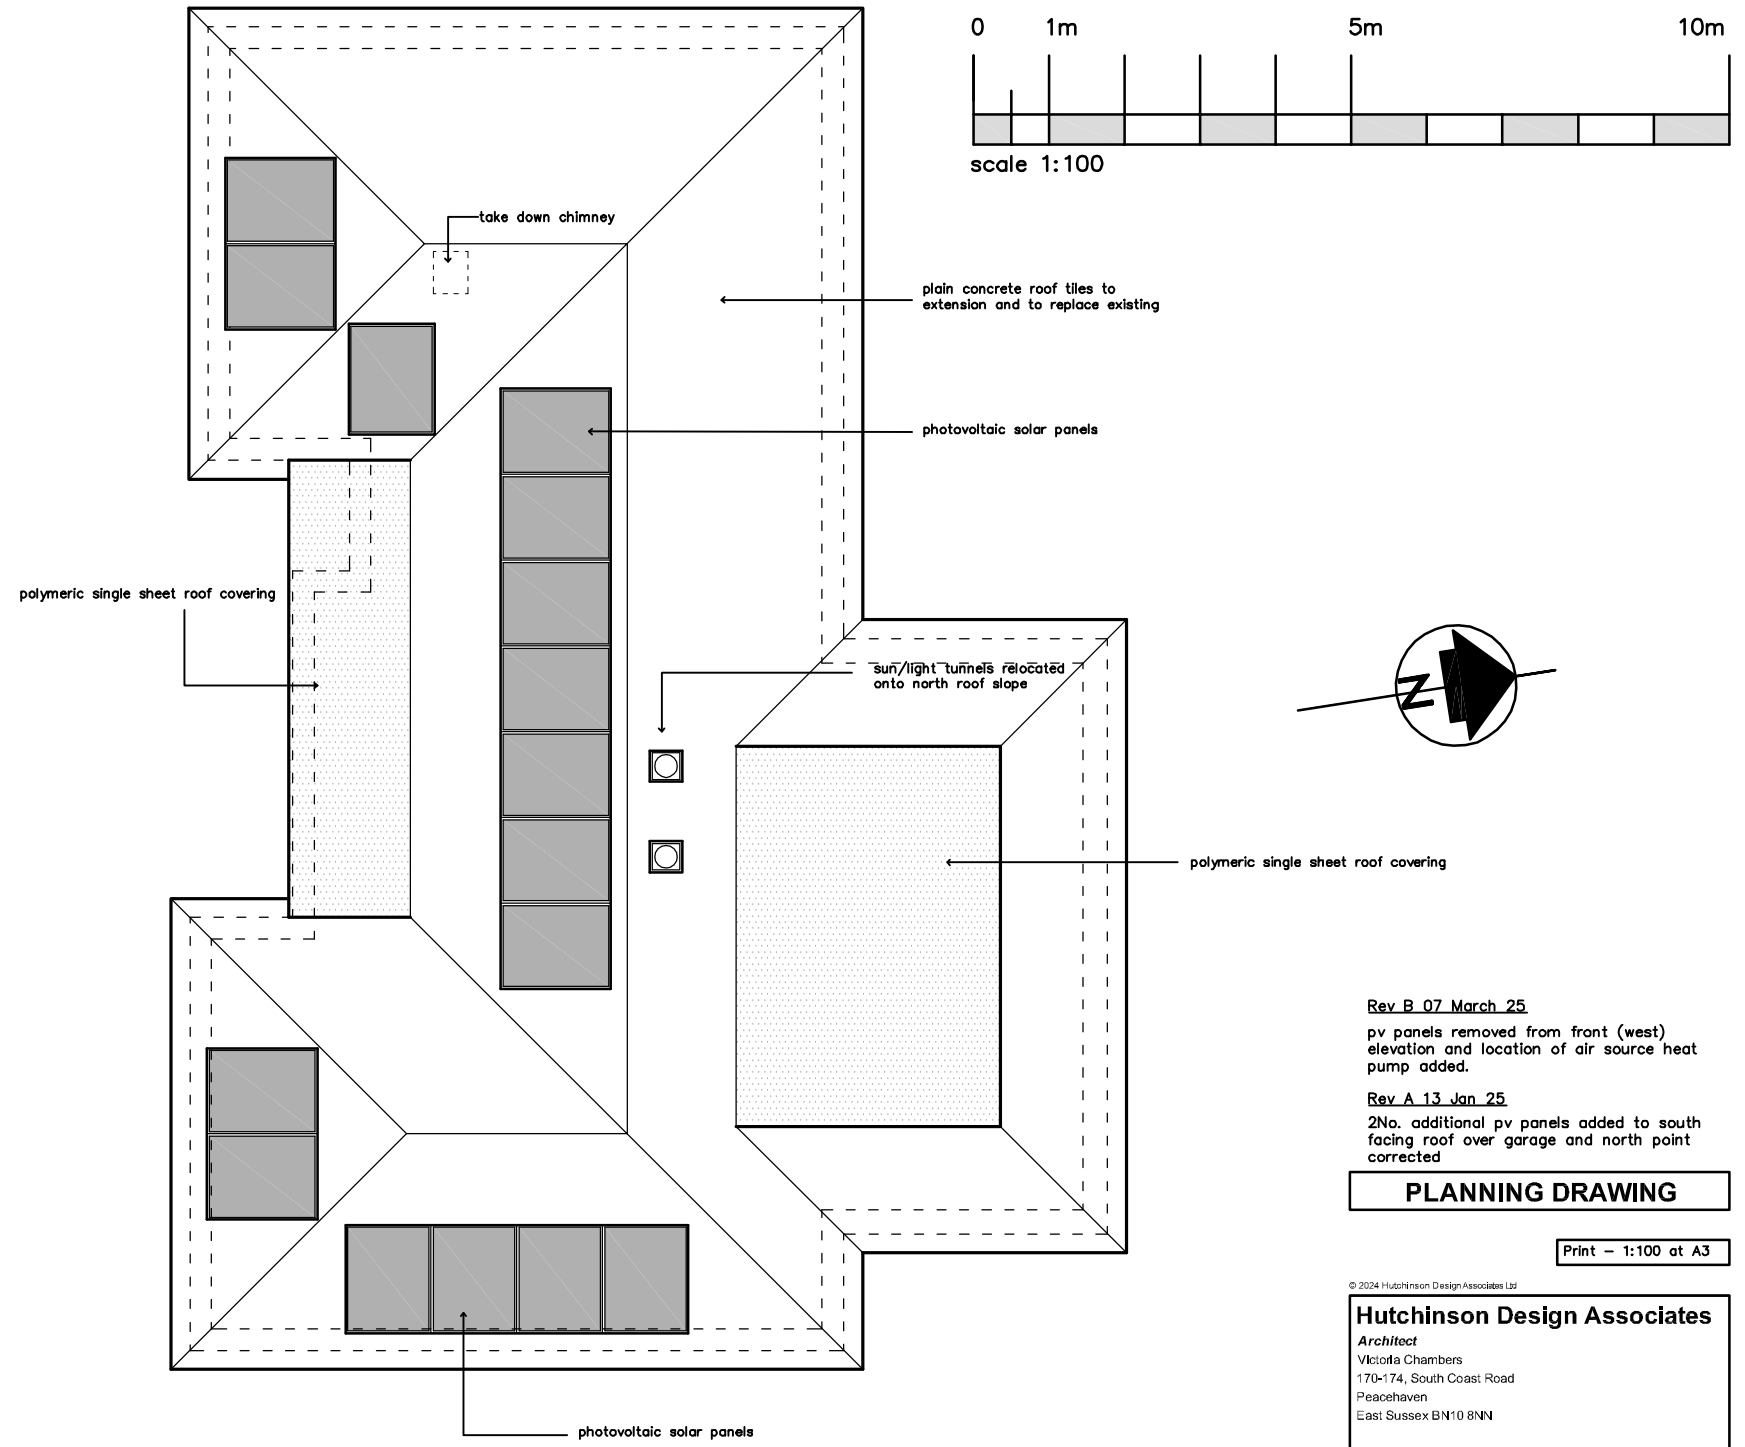

PROPOSED ROOF PLAN

Rev B 07 March 25

pv panels removed from front (west) elevation and location of air source heat pump added.

Rev A 13 Jan 25

2No. additional pv panels added to south facing roof over garage and north point corrected

PLANNING DRAWING

Print – 1:100 at A3

© 2024 Hutchinson Design Associates Ltd

Hutchinson Design Associates
Architect
Victoria Chambers
170-174, South Coast Road
Peacehaven
East Sussex BN10 8NN
Telephone: 07711 147691
e-mail: design@hda-architect.co.uk

CLIENT:
Mr & Mrs D Roberts

DRWG TITLE:
Proposed Floor Plan & Roof Plan

PROJECT TITLE:
Roseland
Blackgate Lane
Henfield
West Sussex

DATE: December 2024
SCALE: 1:100
DRAWING NO. 1337/06
REVISION NO. B