
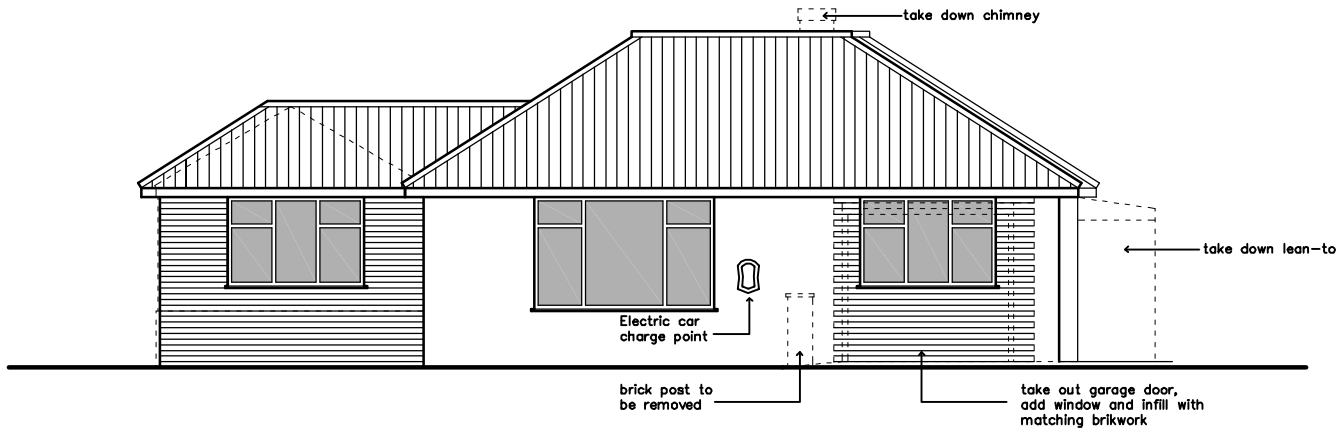


PROPOSED WEST ELEVATION

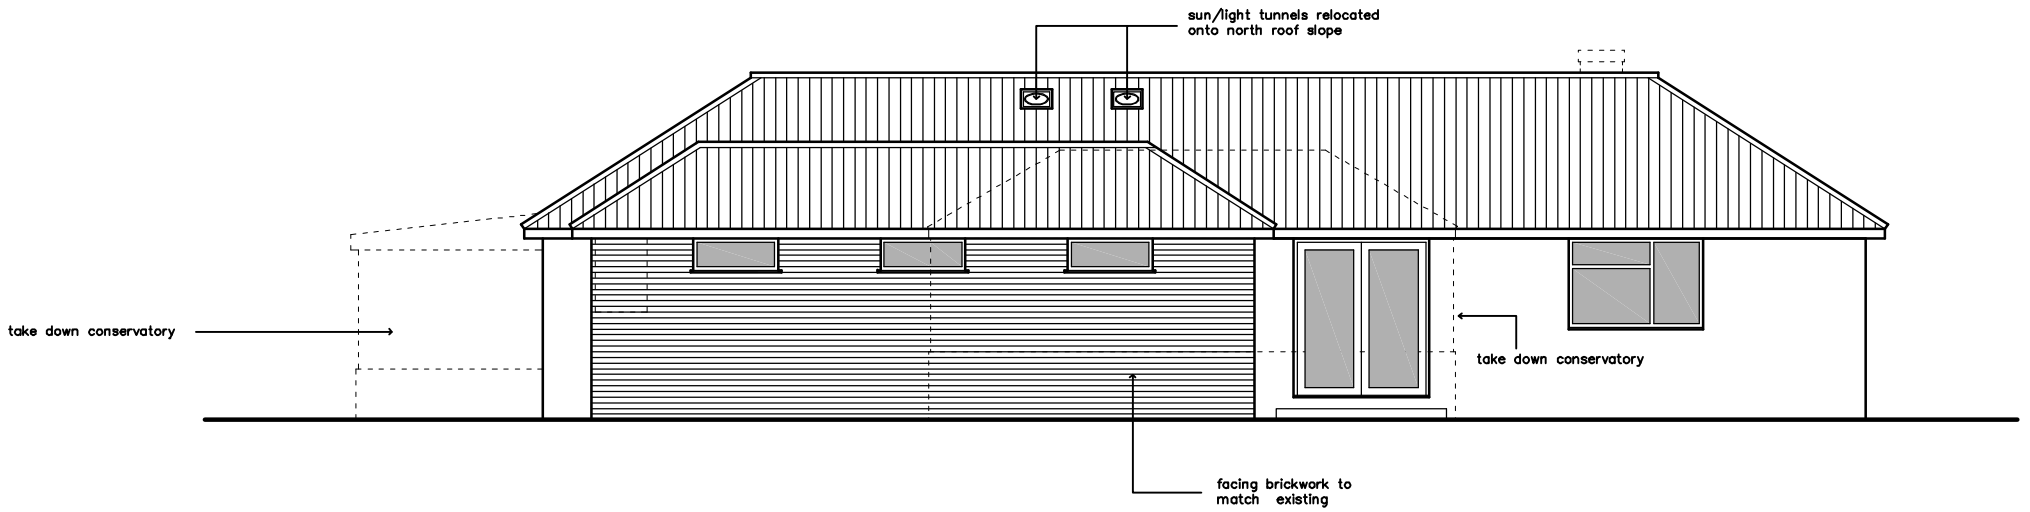

PROPOSED NORTH ELEVATION

MATERIALS

Walls:
facing brickwork to match existing


Pitched Roof: plain concrete roof tiles to extension and to replace existing as Marley (colour dark red). Matching half round ridge tile and 1/3rd hip tile.

Flat Roof: Sika-Trocal polymeric single sheet roof covering (colour: slate grey)

Windows: upvc frames (colour: anthracite grey external & white internal) to extension and to replace existing .

Front Door: GRP composite (colour: anthracite grey) with glazed vision panel and side panel in upvc frames (colour: anthracite grey external & white internal) to replace existing.

French Doors: upcv glazed doors including side panels & frames (colour: anthracite grey external & white internal).

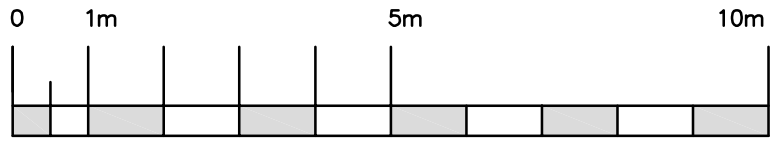

scale 1:100

Rev A 07 March 25

pv panels removed from front (west) elevation.

PLANNING DRAWING

Print – 1:100 at A3

© 2024 Hutchinson Design Associates Ltd

Hutchinson Design Associates
Architect
Victoria Chambers
170-174, South Coast Road
Peacehaven
East Sussex BN10 8NN
Telephone: 07711 147691
e-mail: design@hda-architect.co.uk

CLIENT:
Mr & Mrs D Roberts

DRWG TITLE:
Proposed West & North Elevations

PROJECT TITLE:
Roseland
Blackgate Lane
Henfield
West Sussex

DATE: December 2024

SCALE: 1:100

DRAWING NO. 1337/07

REVISION NO. A