
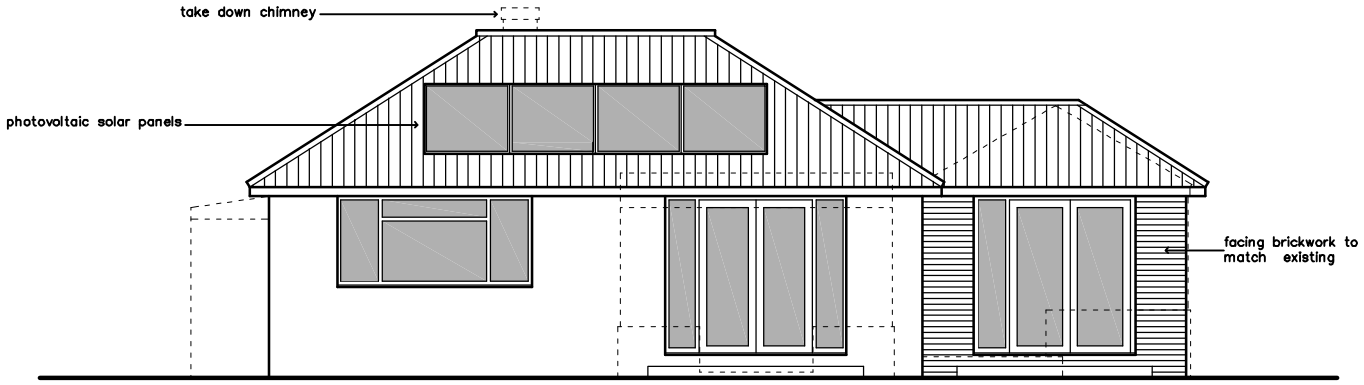



PROPOSED EAST ELEVATION

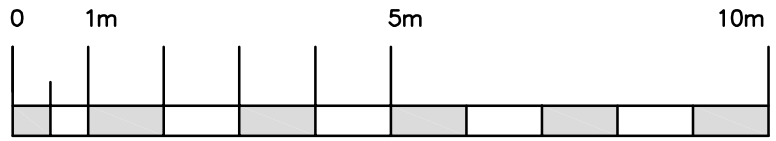


MATERIALS

Walls:
facing brickwork to match existing


Pitched Roof: plain concrete roof tiles to extension and to replace existing as Marley (colour dark red). Matching half round ridge tile and 1/3rd hip tile.

Flat Roof: Sika-Trocal polymeric single sheet roof covering (colour: slate grey)

Windows: upvc frames (colour: anthracite grey external & white internal) to extension and to replace existing .

Front Door: GRP composite (colour: anthracite grey) with glazed vision panel and side panel in upvc frames (colour: anthracite grey external & white internal) to replace existing.

French Doors: upcv glazed doors including side panels & frames (colour: anthracite grey external & white internal).

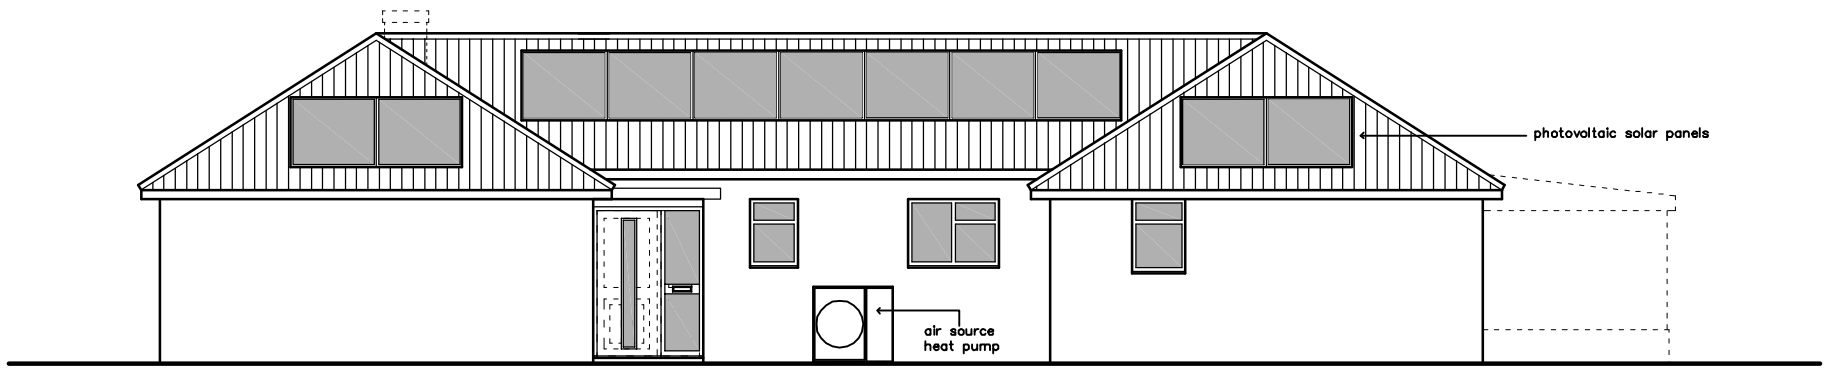


PROPOSED SOUTH ELEVATION

Rev B 07 March 25
air source heat pump added to south elevation

Rev A 13 Jan 25
2No. additional pv panels added to south elevation

**PLANNING DRAWING**

Print – 1:100 at A3

© 2024 Hutchinson Design Associates Ltd

**Hutchinson Design Associates**
*Architect*
Victoria Chambers
170-174, South Coast Road
Peacehaven
East Sussex BN10 8NN
Telephone: 07711 147691
e-mail: design@hda-architect.co.uk

CLIENT:
Mr & Mrs D Roberts

DRWG TITLE:
Proposed East & South Elevations

PROJECT TITLE:
Roseland
Blackgate Lane
Henfield
West Sussex

DATE: December 2024
SCALE: 1:100

DRAWING NO. 1337/08
REVISION NO. B