

Notes:

Project Name:
Increased ridge height
and dormer size to
extant grant DC/18/0811
Additional roof windows

Date: 01/04/2026

Client:
Bargman



Site Address:
Rylands
Loxwood Road
Rudgwick
RH12 3DW



Paul Maggs MCIAAT
Hazelwood, Harbolets Road,
West Chiltoning RH20 2LG
Tel: 01798 813298

paul@pbproperties.co.uk
www.pbproperties.co.uk

Drawings produced using Vectorworks
CAD. Only written dimensions to be
respected. Copyright protected to
PB Properties

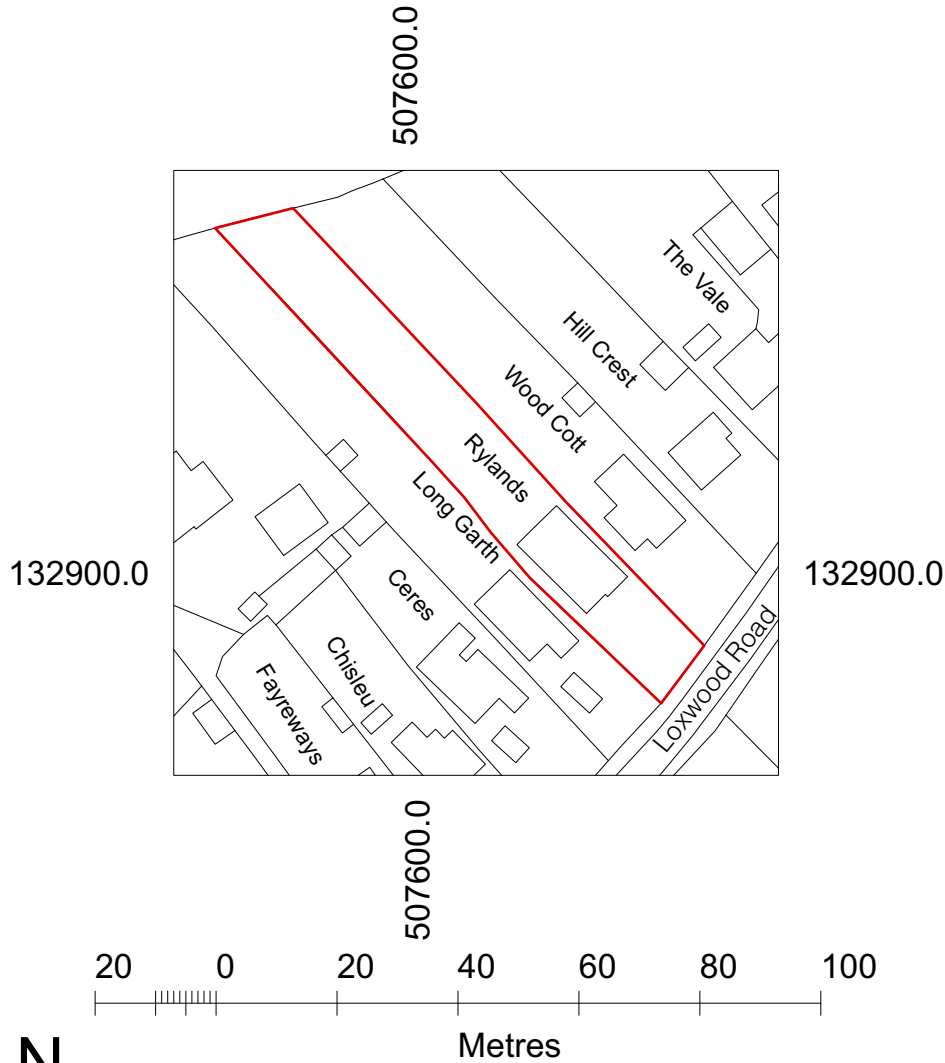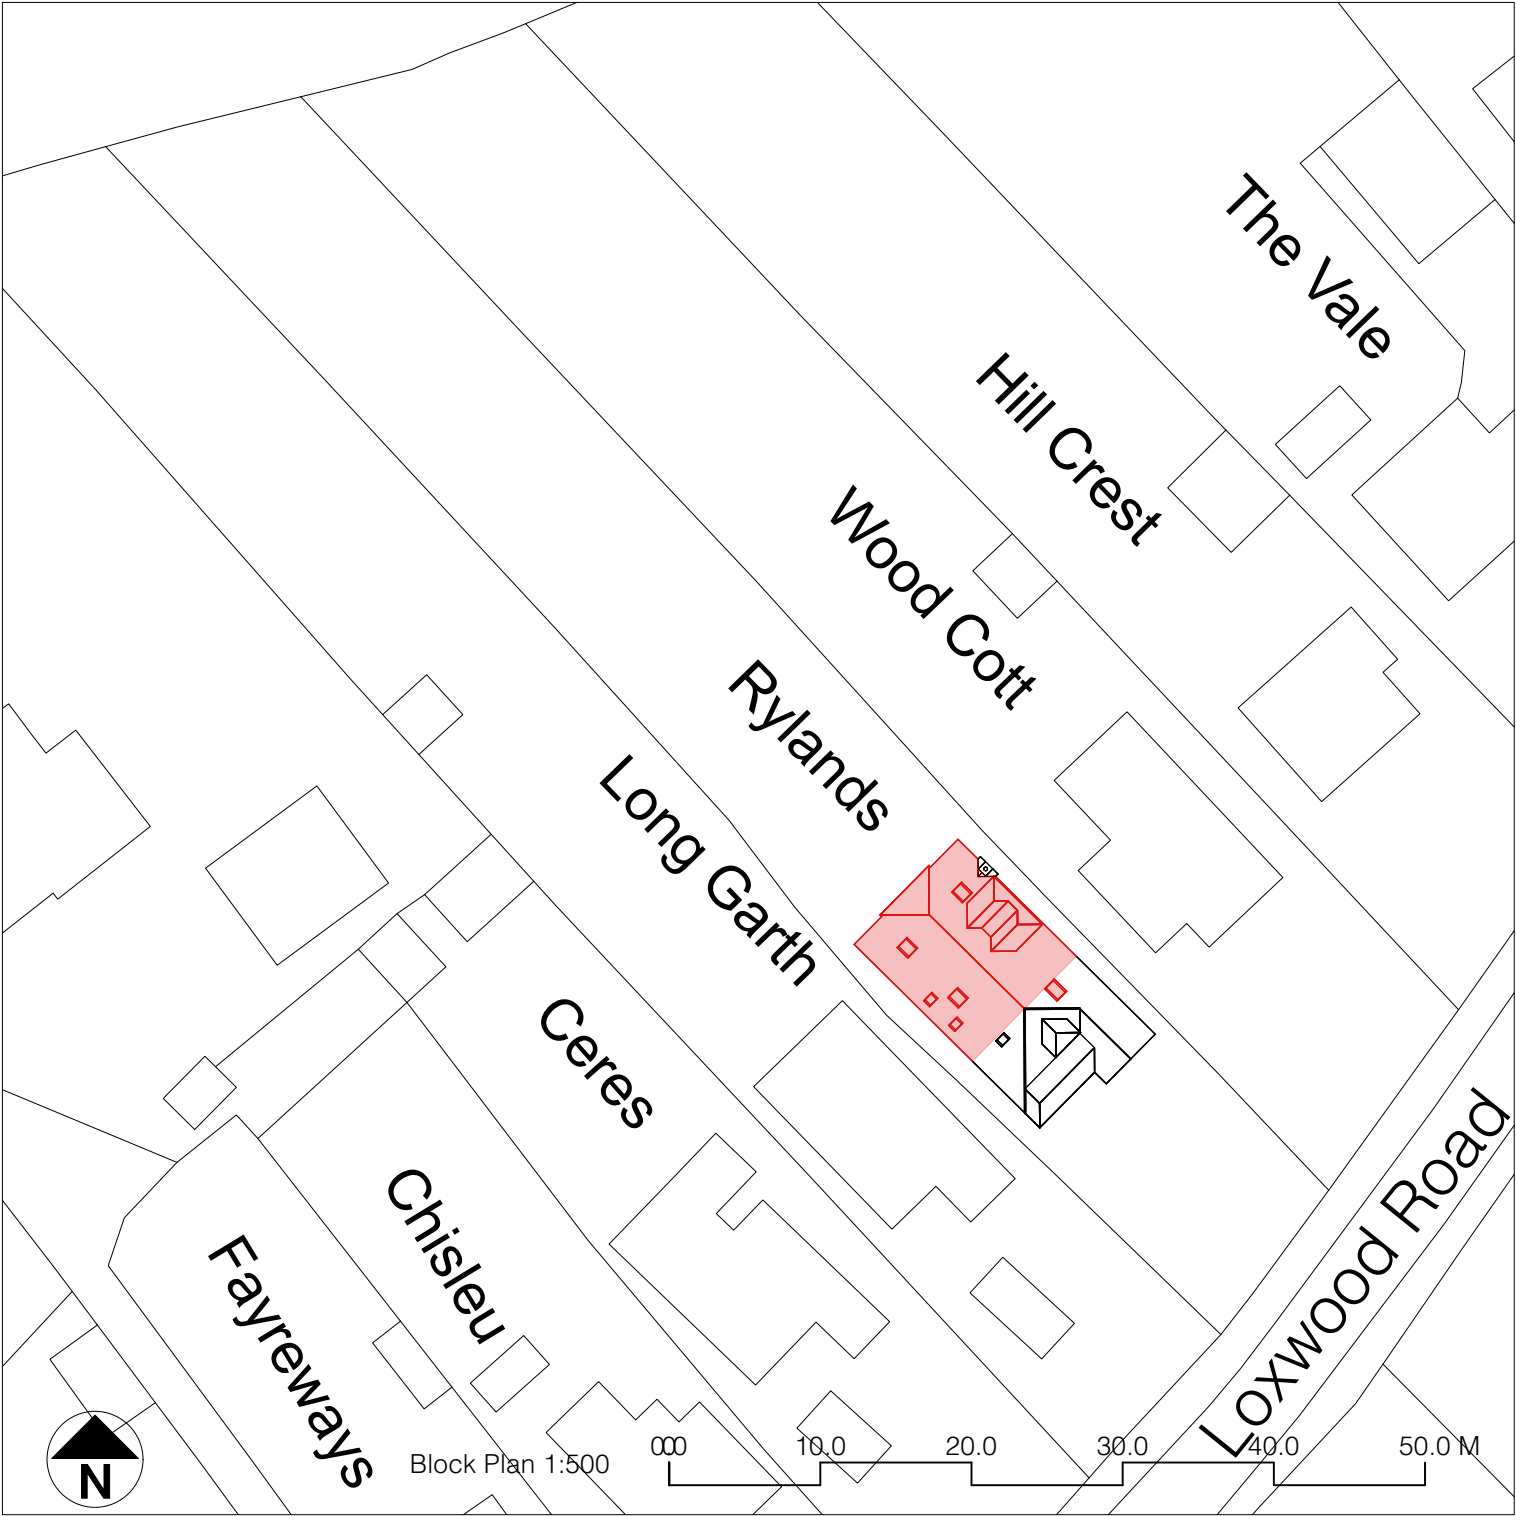

Production Date: 30 March 2026
Top Left: 507561.691 132966.527 Bottom Right:
507661.691 132866.527
© Crown copyright and database rights 2026 Ordnance
Survey AC0000824000.
Reproduction in whole or in part is prohibited without the
permission of Ordnance Survey