


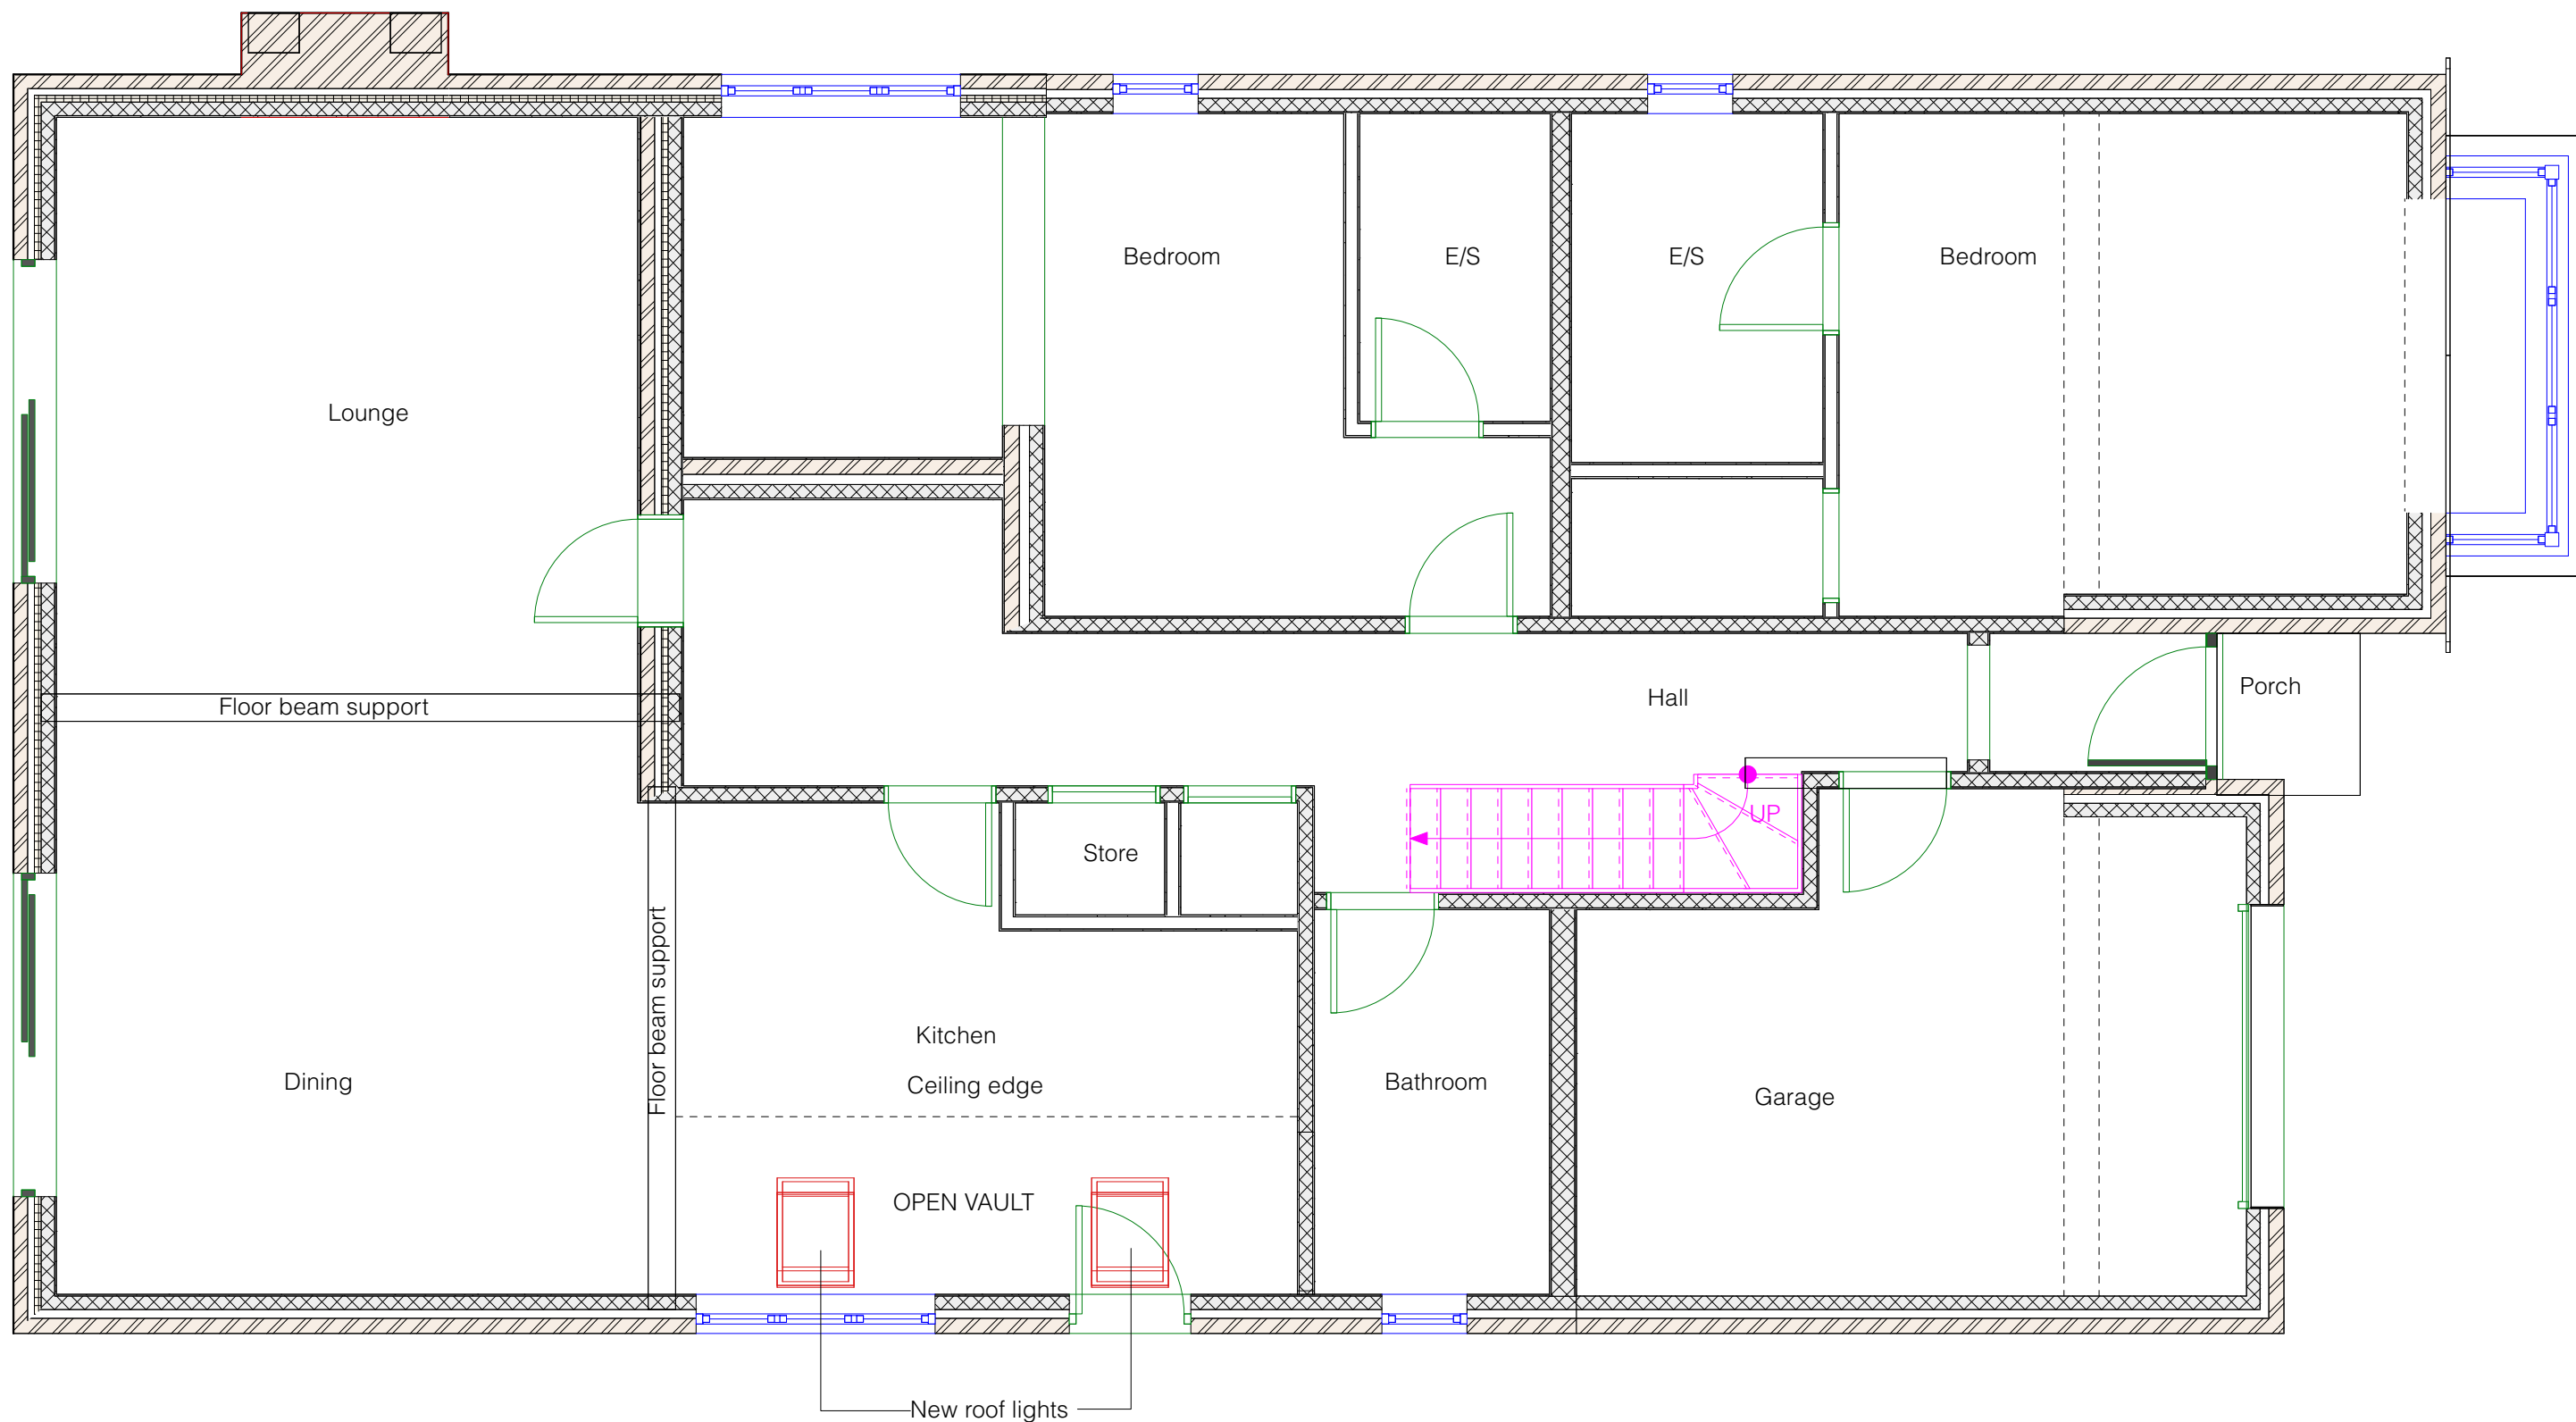

PROPOSED GROUND FLOOR



Paul Maggs MCIAT
Hazelwood, Harbolets Road,
West Chltington RH20 2LG
Tel: 01798 813298
paul@pbproperties.co.uk
www.pbproperties.co.uk

Client: **Bargman**

Site Address:
**Rylands
Loxwood Road
Rudgwick
RH12 3DW**

Project Name:
**Increased ridge height
and dormer size to
extant grant DC/18/0811
Additional roof windows**

Date: **01/04/2026**

Scales Page Size A3:
1:50

Plan No. **D 0426/792/04**

Drawings produced using Vectorworks CAD. Only
written dimensions to be respected.
Copyright protected to PB Properties