

Project Name:

Increased ridge height
and dormer size to
extant grant DC/18/0811
Additional roof windows

Date: 01/04/2026

Client:
Bargman

Site Address:
Rylands
Loxwood Road
Rudgwick
RH12 3DW




Paul Maggs MCIAT
Hazelwood, Harbolets Road,
West Chilmington RH20 2LG
Tel: 01798 813298
paul@pbproperties.co.uk
www.pbproperties.co.uk

Drawings produced using Vectorworks
CAD. Only written dimensions to be
respected. Copyright protected to
PB Properties



CHARTERED PRACTICE

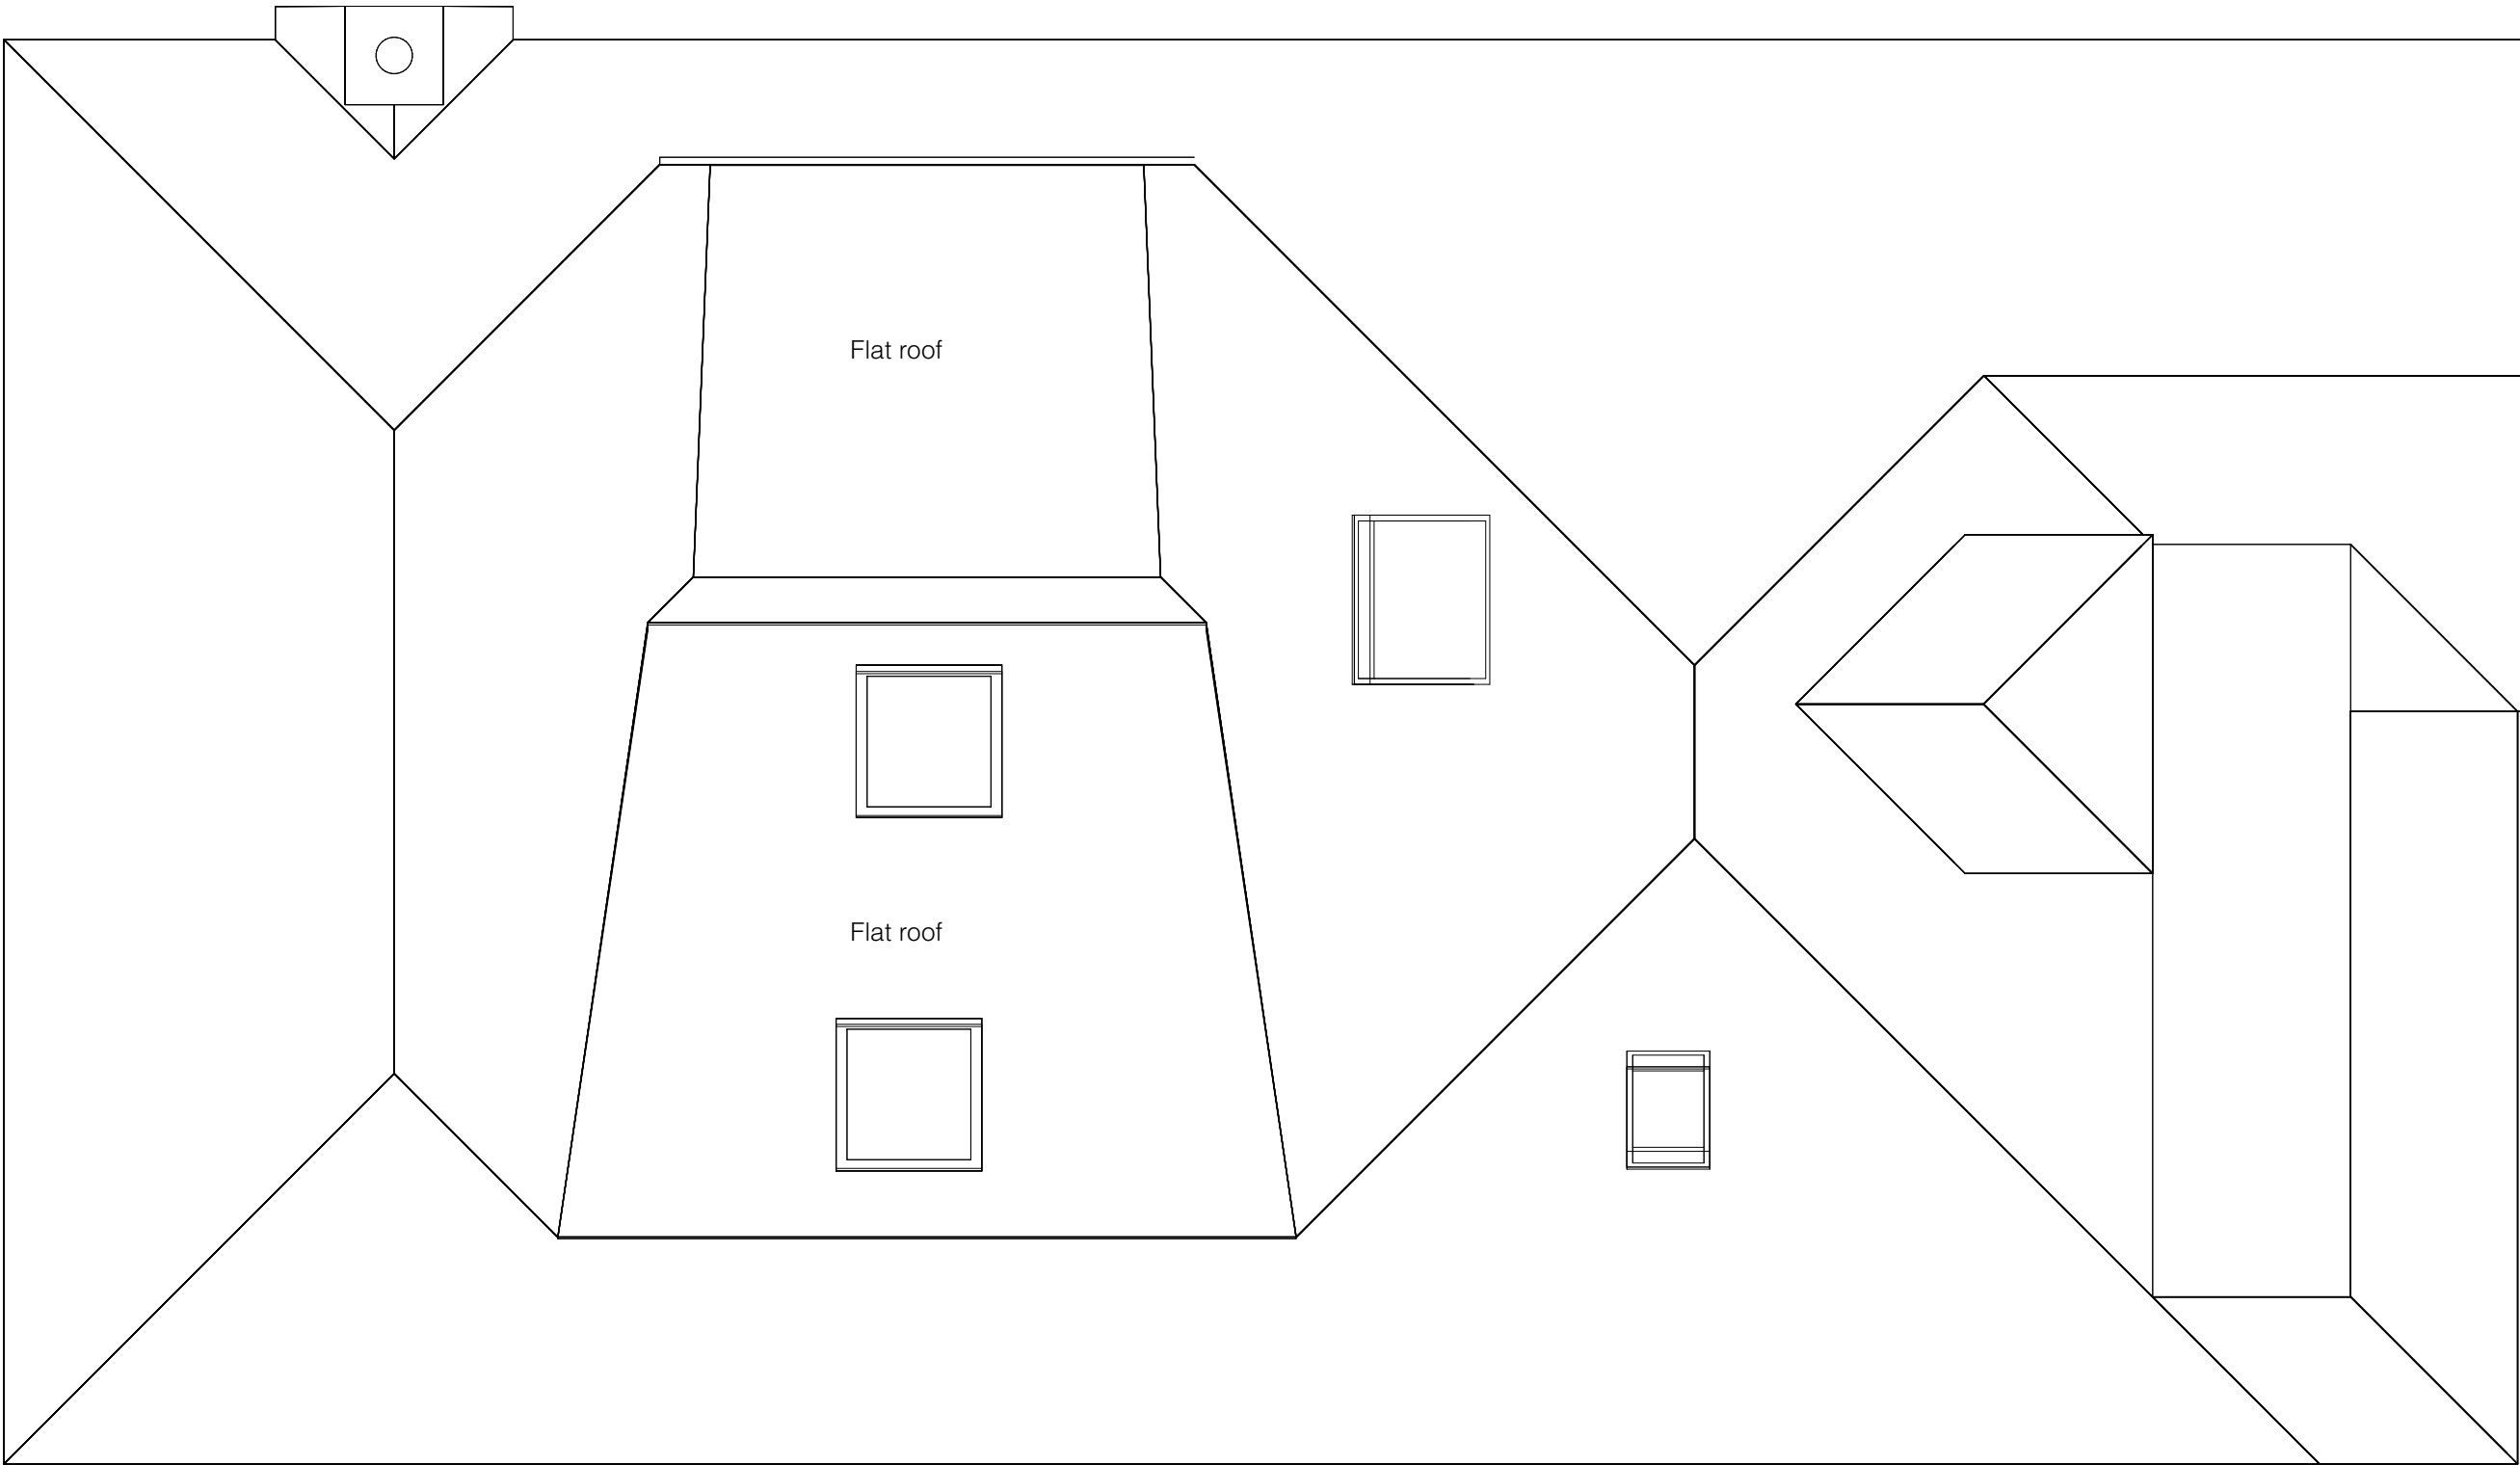

EXISTING ROOF

