

Project Name:
Increased ridge height
and dormer size to
extant grant DC/18/0811
Additional roof windows


Date: 01/04/2026

Client:
Bargman

Site Address:
Rylands
Loxwood Road
Rudgwick
RH12 3DW



Paul Maggs MCIAT
Hazelwood, Harbolets Road,
West Chiltoningon RH20 2LG
Tel: 01798 813298
paul@pbproperties.co.uk
www.pbproperties.co.uk
Drawings produced using Vectorworks
CAD. Only written dimensions to be
respected. Copyright protected to
PB Properties

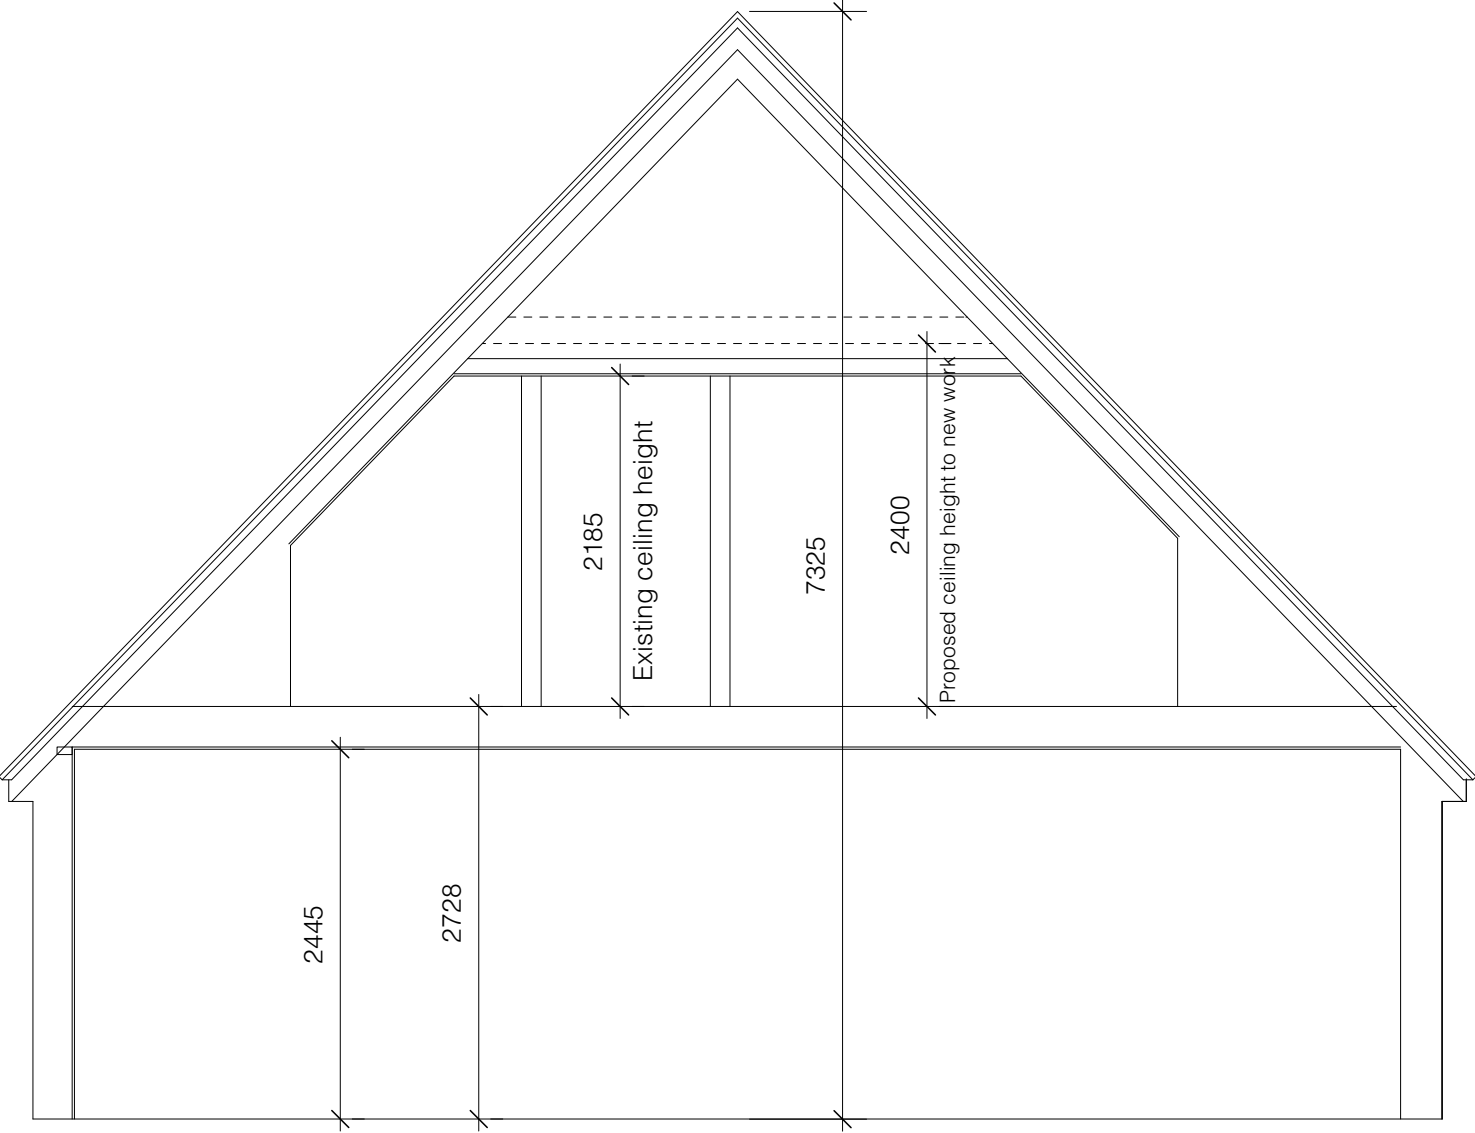

EXISTING AND PROPOSED STOREY HEIGHTS

