



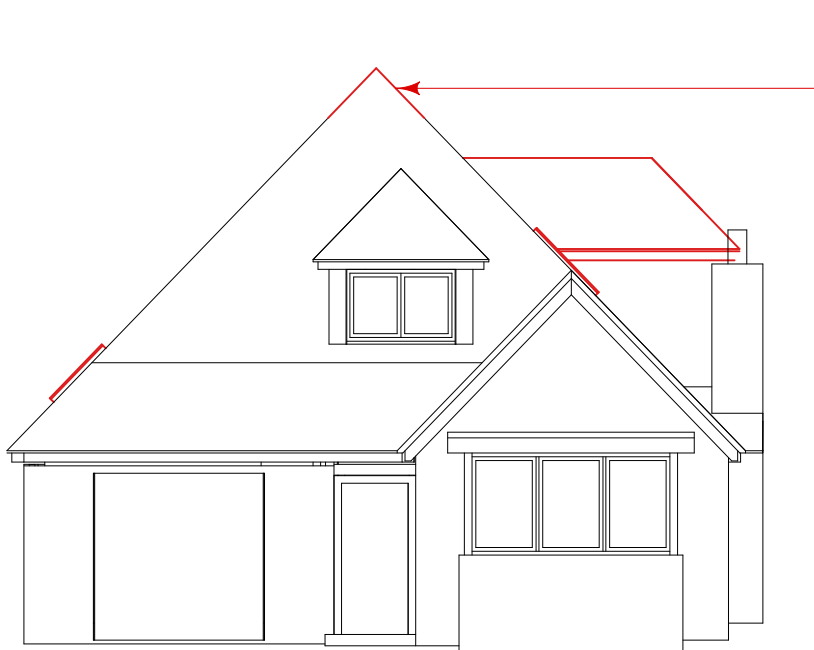


SOUTH EAST


RIDGE HEIGHT INCREASED TO REMOVE
FLAT TOP OF GRANT DC/18/0811

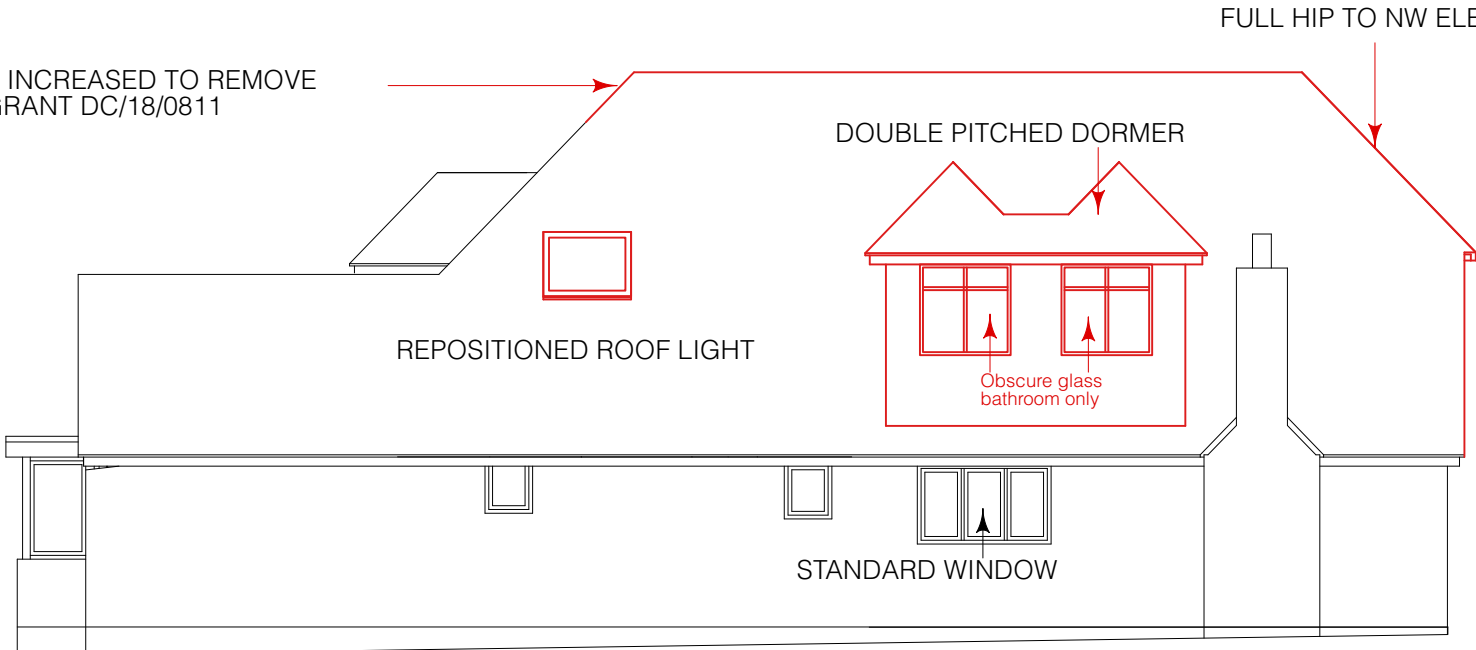

NORTH EAST

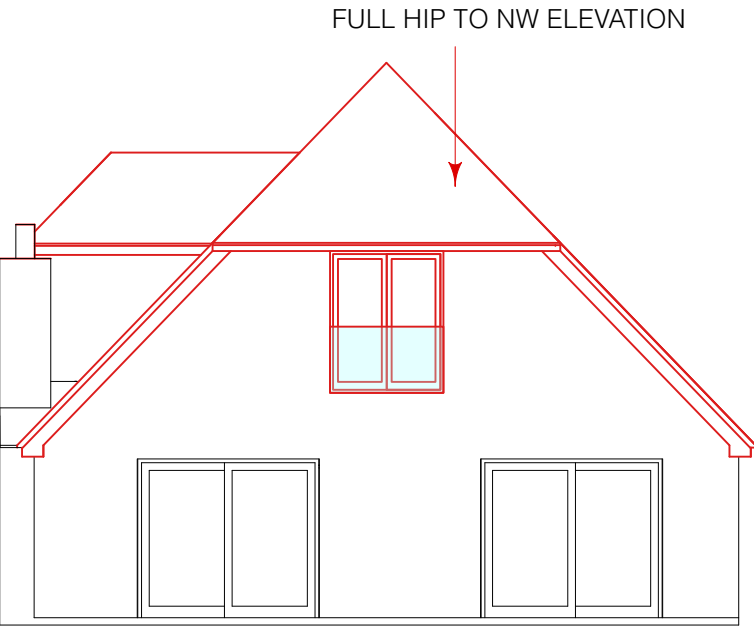

NORTH WEST

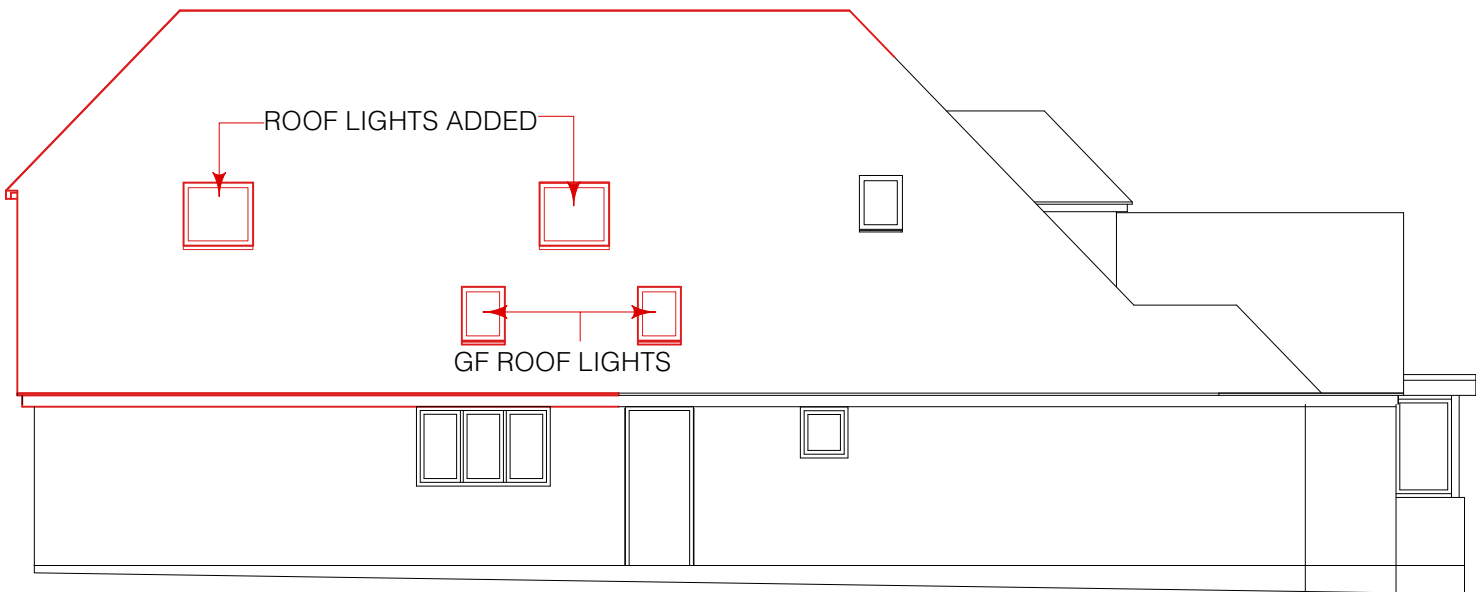

SOUTH WEST

PROPOSED ELEVATIONS new works lined red

000 1.0 2.0 3.0 4.0 5.0 M