




DATUM 10.00m

SOUTH ELEVATION




DATUM 10.00m

EAST ELEVATION

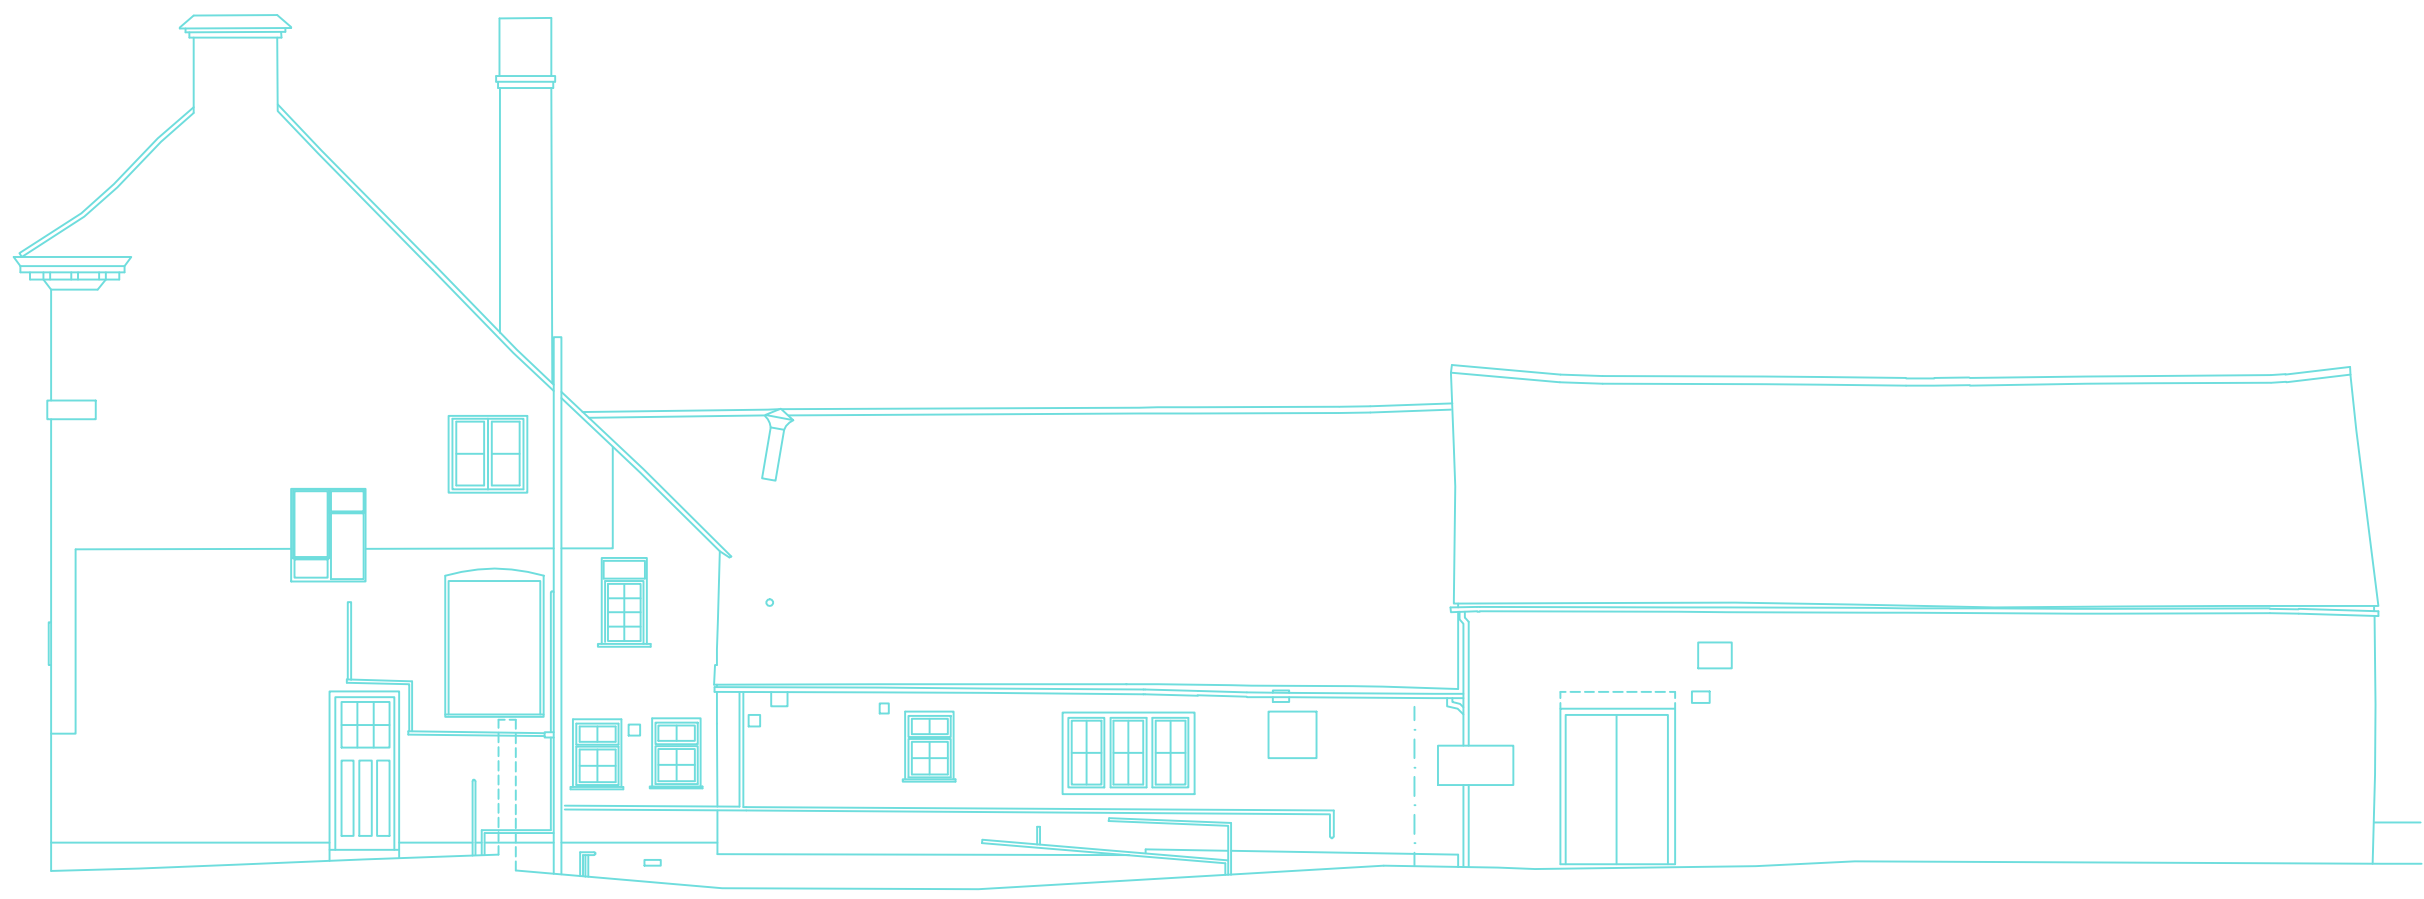

DATUM 10.00m

NORTH ELEVATION

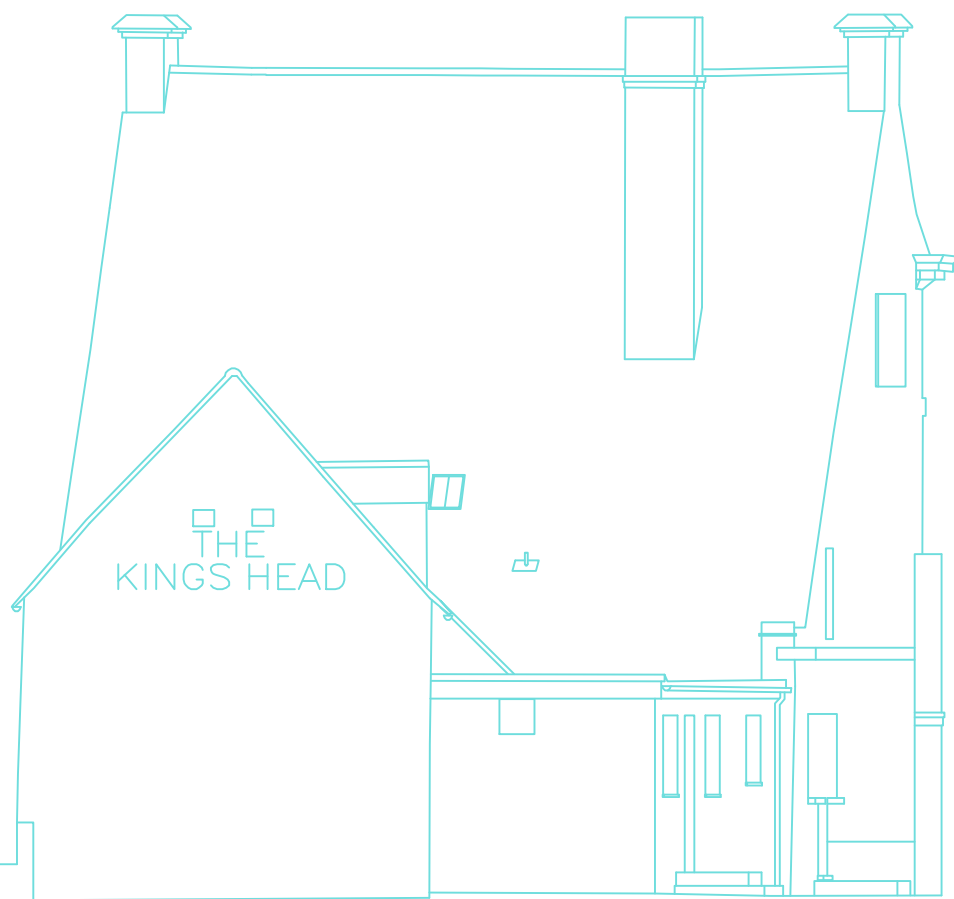

DATUM 10.00m

WEST ELEVATION



ELEVATIONS

++++

++++

++++

++++

LAND, AERIAL & BUILDING SURVEYORS
DIGITAL MAPPING
M.J.ZARA
ASSOCIATES

139 HIGH STREET -- LEWES
EAST SUSSEX -- BN7 1XS
TEL 01273 472492
FAX 01273 480103
E-MAIL office@zara-associates.com

SITE
THE KINGS HEAD P.H.
40 HIGH STREET, BILLINGSHURST.

CLIENT
DOUGLAS J.P EDWARDS FOR COLIN GANLEY
BLONKS BARN, HOOKLANDS LANE
SHIPLEY
WEST SUSSEX, RH13 8PY.

NOTES
LEVELS BASED ON ARBITRARY DATUM
SURVEY STATION No1
VALUE 20.00m
ROAD LEVELS ARE CHANNEL LEVELS
JOB REF No 7752 SURVEYED BY T.C

SCALE
1:100 SHEET SIZE A1

DATE
SEPTEMBER 2014