# GARDEN ROOM

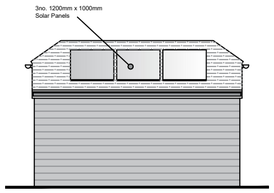


Proposed Rear Elevation (Scale 1:100)

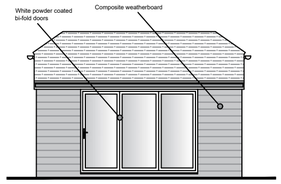


Proposed Front Elevation (Scale 1:100)

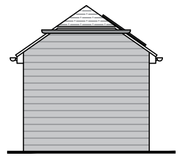

Proposed Side Elevation (Scale 1:100)

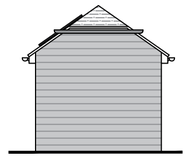

Proposed Side Elevation (Scale 1:100)

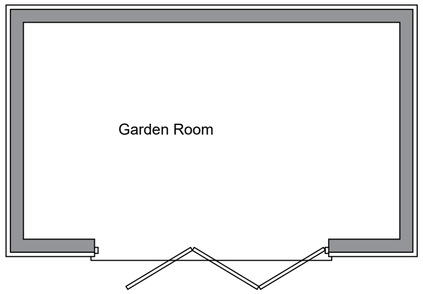


Proposed Layout (Scale 1:50)

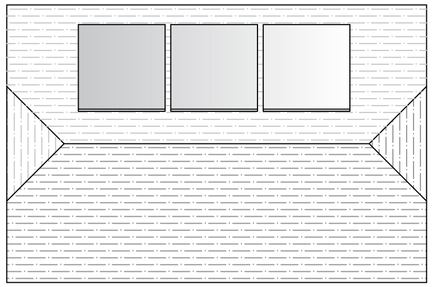

Proposed Roof Plan (Scale 1:50)




Proposed Section C - C (Scale 1:100)

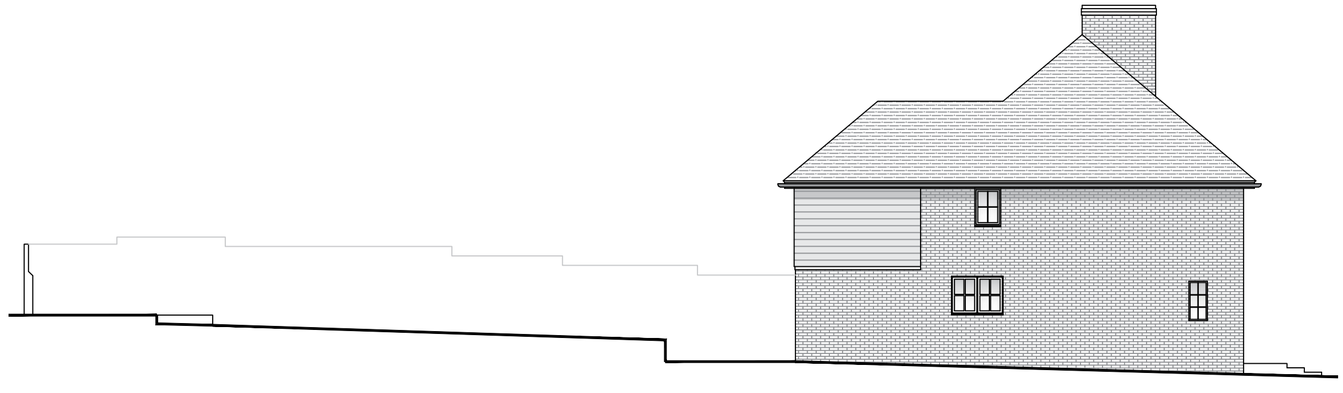

Existing Section C - C (Scale 1:100)

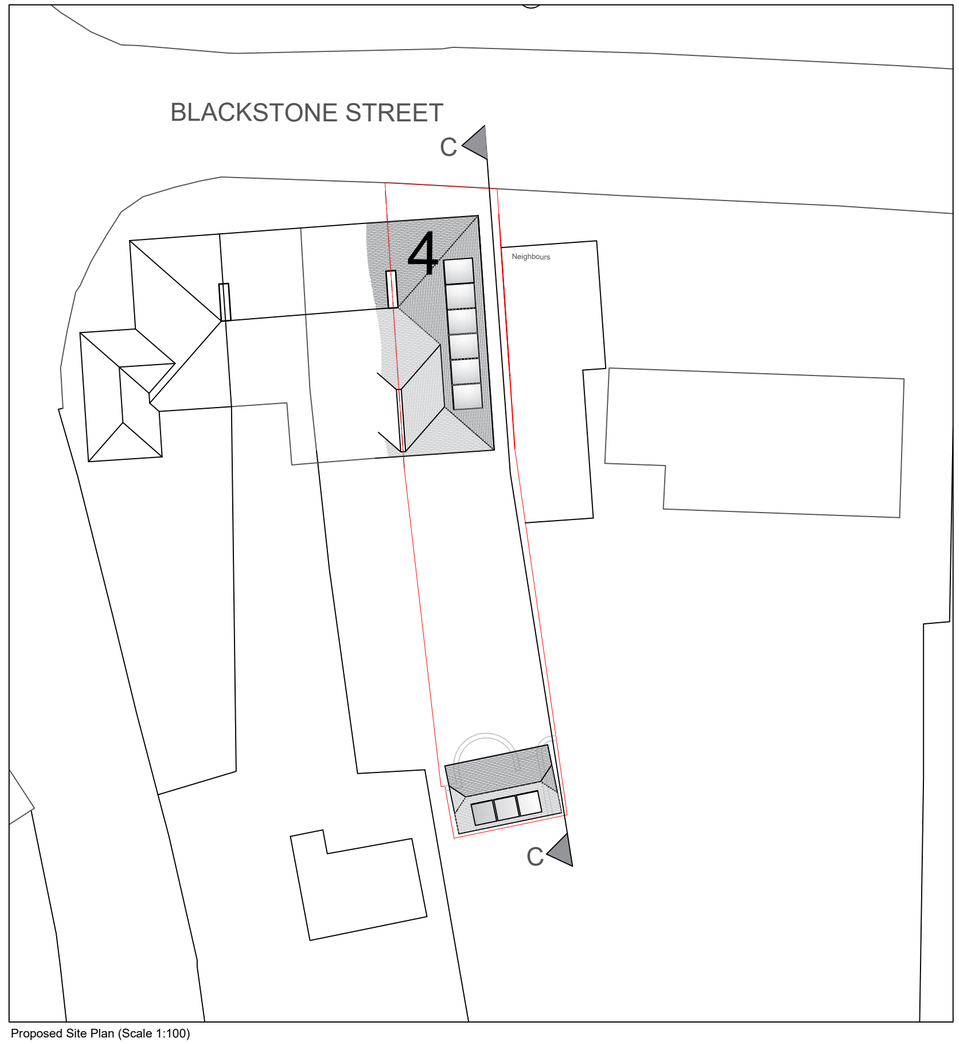


Proposed Site Plan (Scale 1:100)

revisions

DOWNSVIEW
ASSOCIATES
Chartered Surveyors
Little Acorns, Hampers Lane, Storrington,
West Sussex, RH20 3HZ
Tel: 01903 746367 Mob: 7525 644965
Email: mail@downsview-surveyors.co.uk
RICS

address
4 Nursery Cottage
Blackstone Street
Woodmancote
West Sussex

project
Proposed solar panels with air source heat pump and garden room

title
Proposed Garden Room

| scale: | date: | revision: |
|---|---|---|
| As noted @ A2 | April 2024 | |

drawing number
2024.414.06