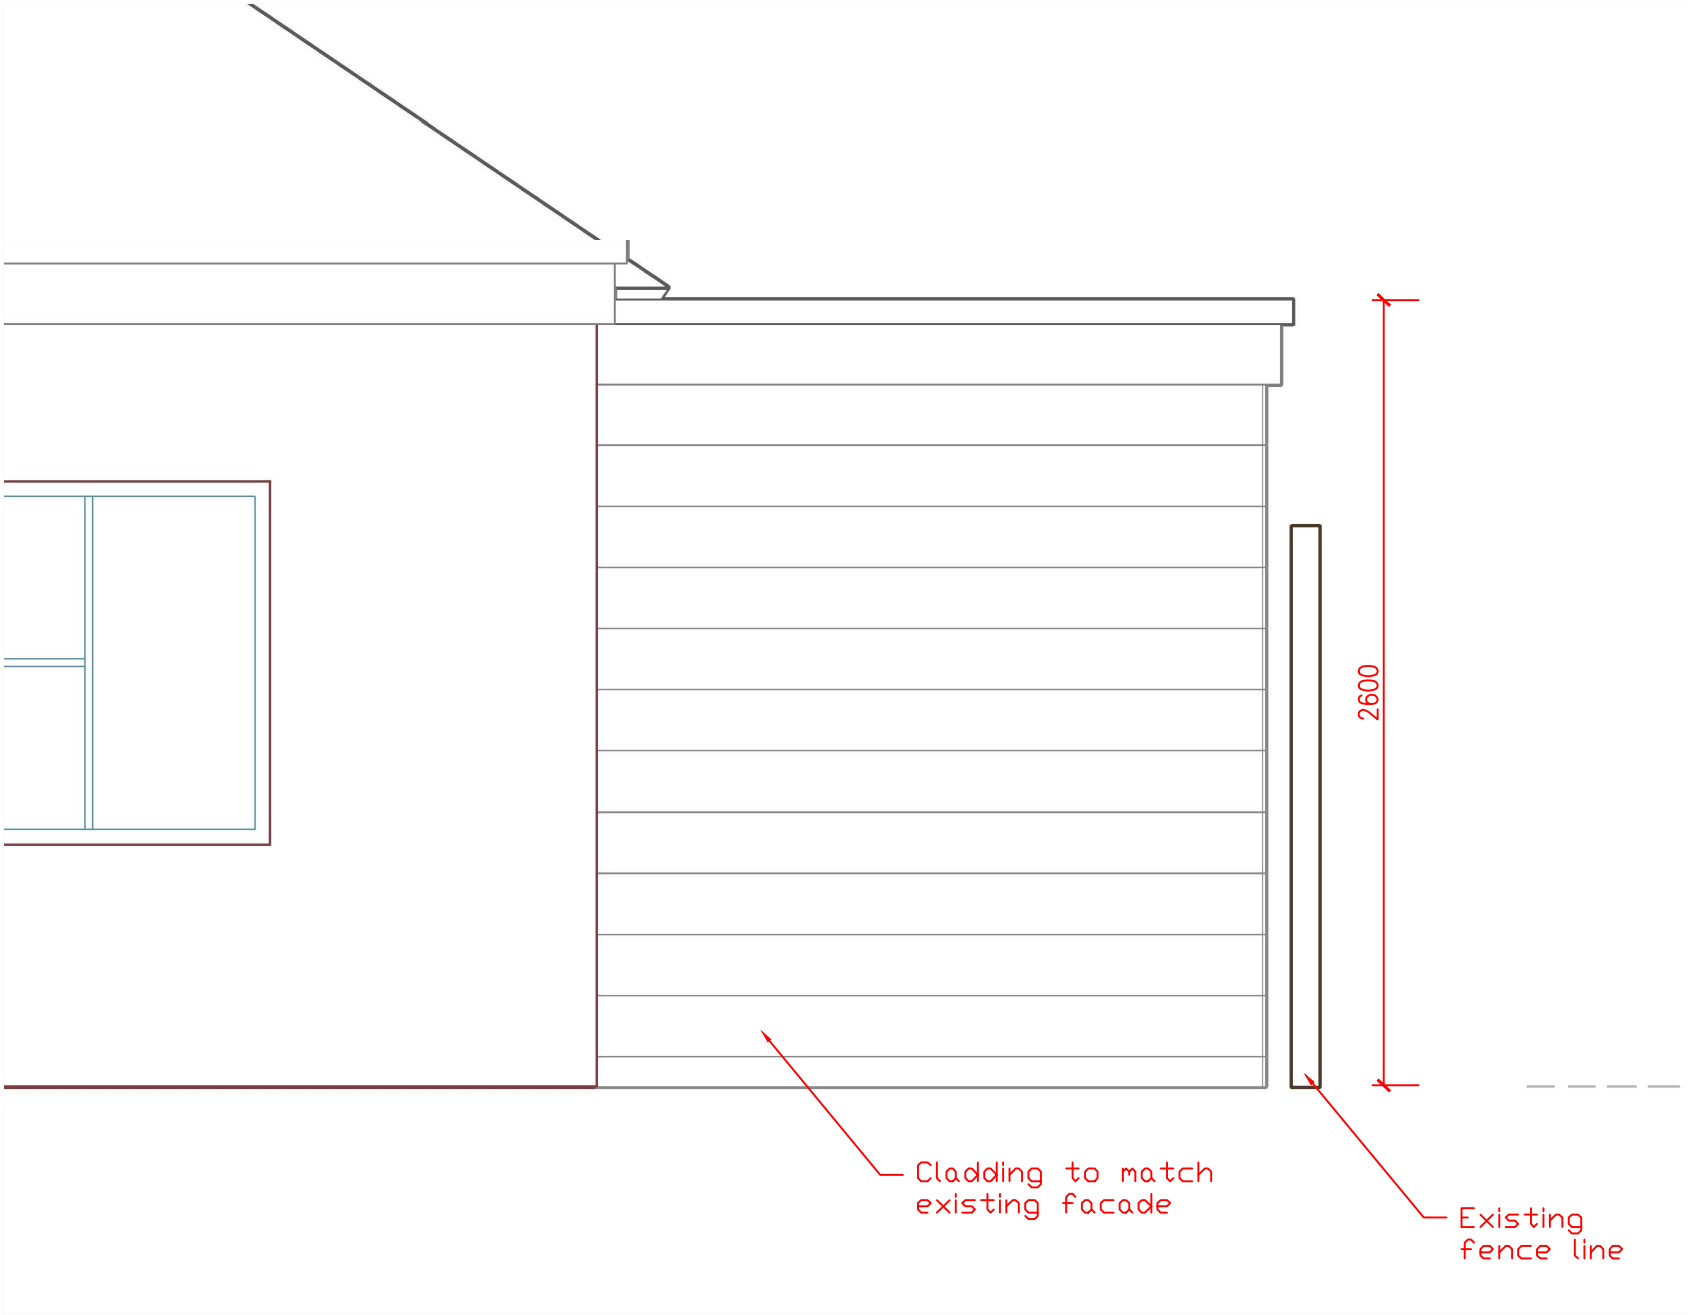

Revisions

REF	Date	Remarks
A	16/4/24	Scale bar added

Development location

Proposed extension at;
44 Rusper Road
Horsham

Drawing title

Existing ground floor & proposed extension.
Rear elevation

Drawing date March 2024

Drawing scale@A4 1 : 25

0 0.25m 0.5m 0.75m 1m

Drawing number Extension/Rear elevation - V1.2