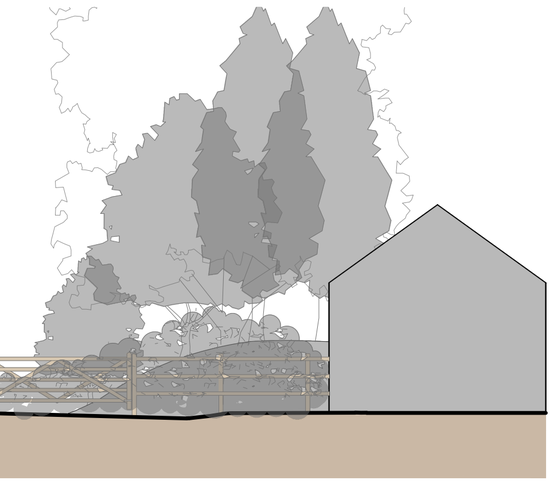



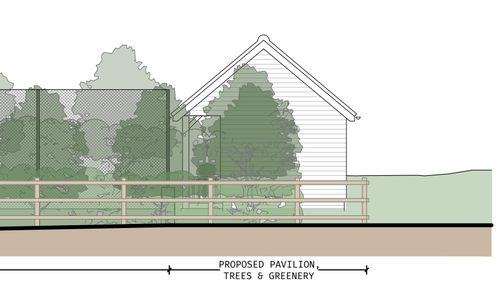

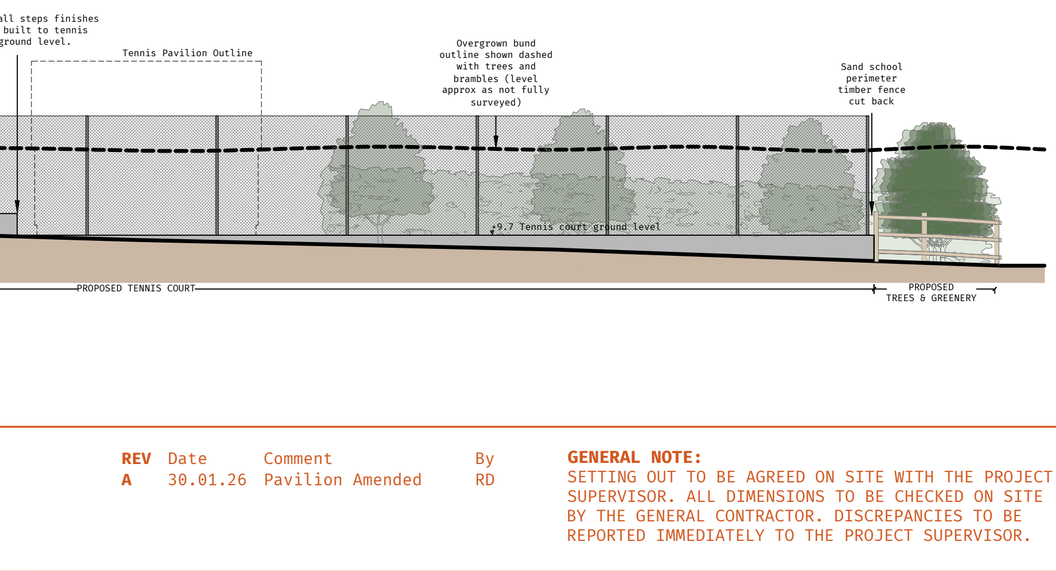

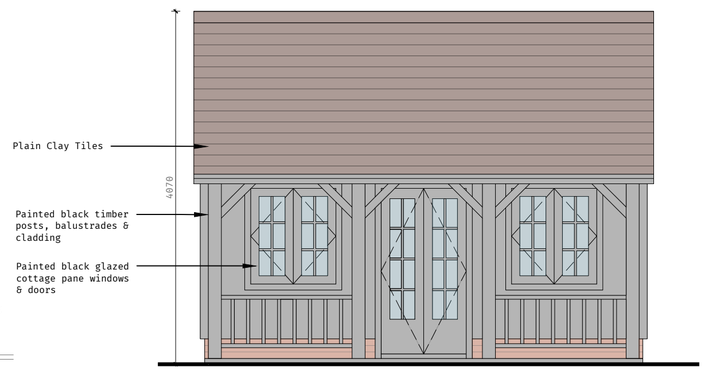

PROPOSED PAVILION FRONT ELEVATION

TENNIS PAVILION - 1:50

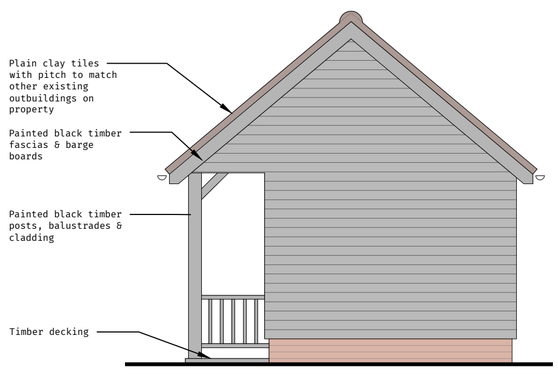

PROPOSED PAVILION SIDE ELEVATION

TENNIS PAVILION - 1:50

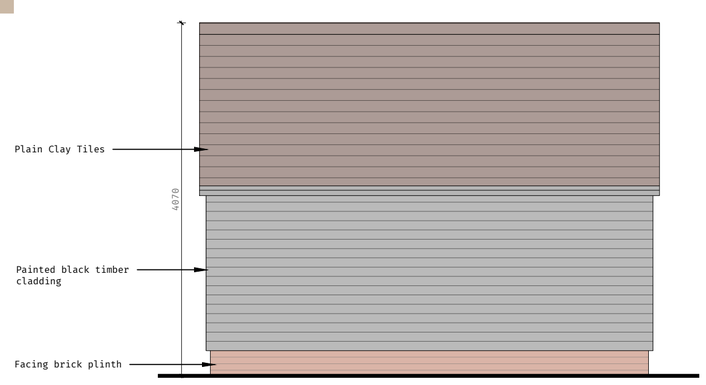

PROPOSED PAVILION FRONT ELEVATION

TENNIS PAVILION - 1:50

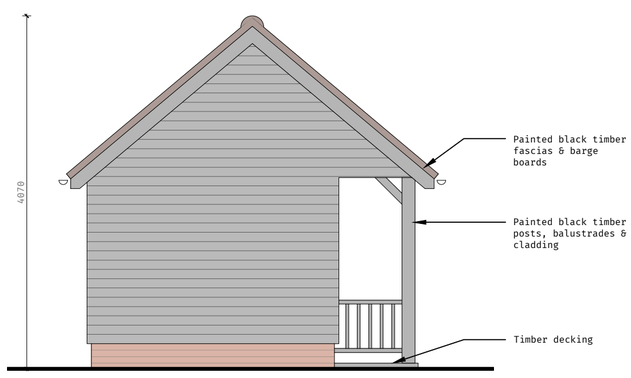

PROPOSED PAVILION SIDE ELEVATION

TENNIS PAVILION - 1:50



SCALE BAR 1:50

REV	Date	Comment	By
A	30.01.26	Pavilion Amended	RD

GENERAL NOTE:
SETTING OUT TO BE AGREED ON SITE WITH THE PROJECT SUPERVISOR. ALL DIMENSIONS TO BE CHECKED ON SITE BY THE GENERAL CONTRACTOR. DISCREPANCIES TO BE REPORTED IMMEDIATELY TO THE PROJECT SUPERVISOR.

Tennis Court & Pavilion Elevations As Proposed

Drawn by: RD **Checked by:** DRG
Scale: 1:100 & 1:50 @ A1

Mr Fred Barrows

Guildford Road, Rudgwick
Horsham, RH12 3BH

Hornshill Farmhouse

24-2068
034A

Mitchell Evans
90 / Meadrow
Godalming
GU7 3HY
01483 453 453