Standing seam vented zinc roof to specialist details. Support to structural engineer's details and design. 140mm Celotex GA4000 insulation with 12.5mm plasterboard and skim ceiling. (Intermediate rafters/support to SE details).

Square section zinc gutter

Zinc walling system to manufacturer's details

50mm min venting gap through soffit and with insect proof gauze

Standing seam zinc walling system to manufacturer's details

50mm min venting gap through soffit and with insect proof gauze

Powder coated aluminium doors and windows

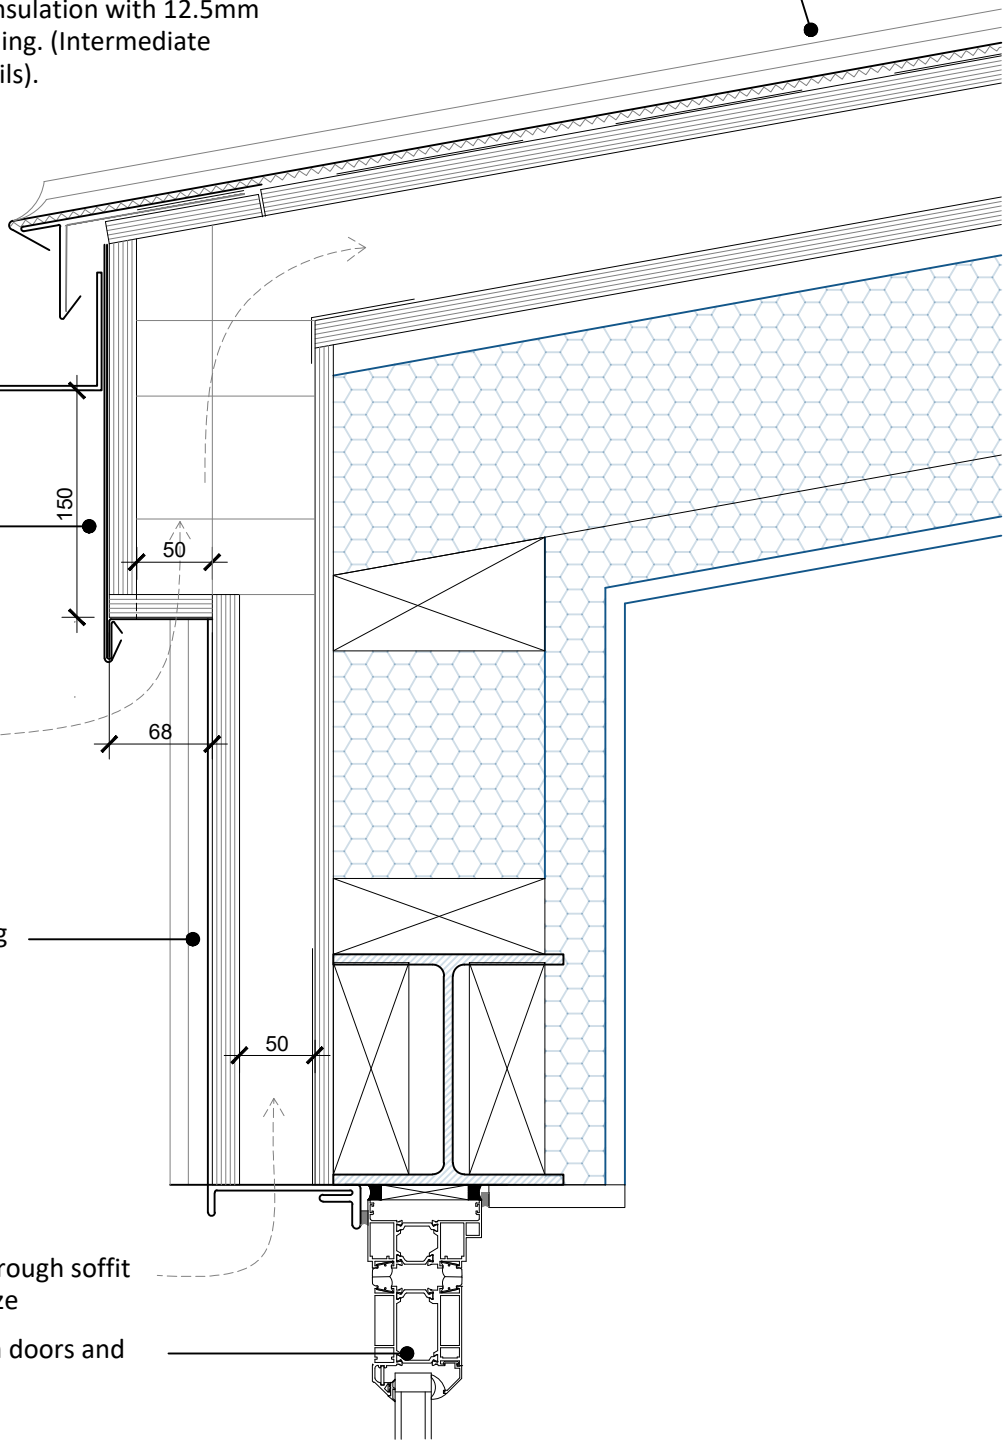

REV	DATE	BY	AMENDMENT

CLIENT
Mr & Mrs Higham

JOB TITLE
Random Cottage
Gay Street
Pulborough RH20 2HH

DRAWING TITLE
Proposed Eaves Detail

folkes architects

The Old Forge
6 Church Street
Storrington
West Sussex
RH20 4LA

t. 01903 868629
info@folkesarchitects.co.uk

DATE	SCALE	DRAWN BY
June 2025	1:5@A4	GW
		CHECKED BY BH
JOB NO.	DRAWING NO.	REVISION
24050	4.03	