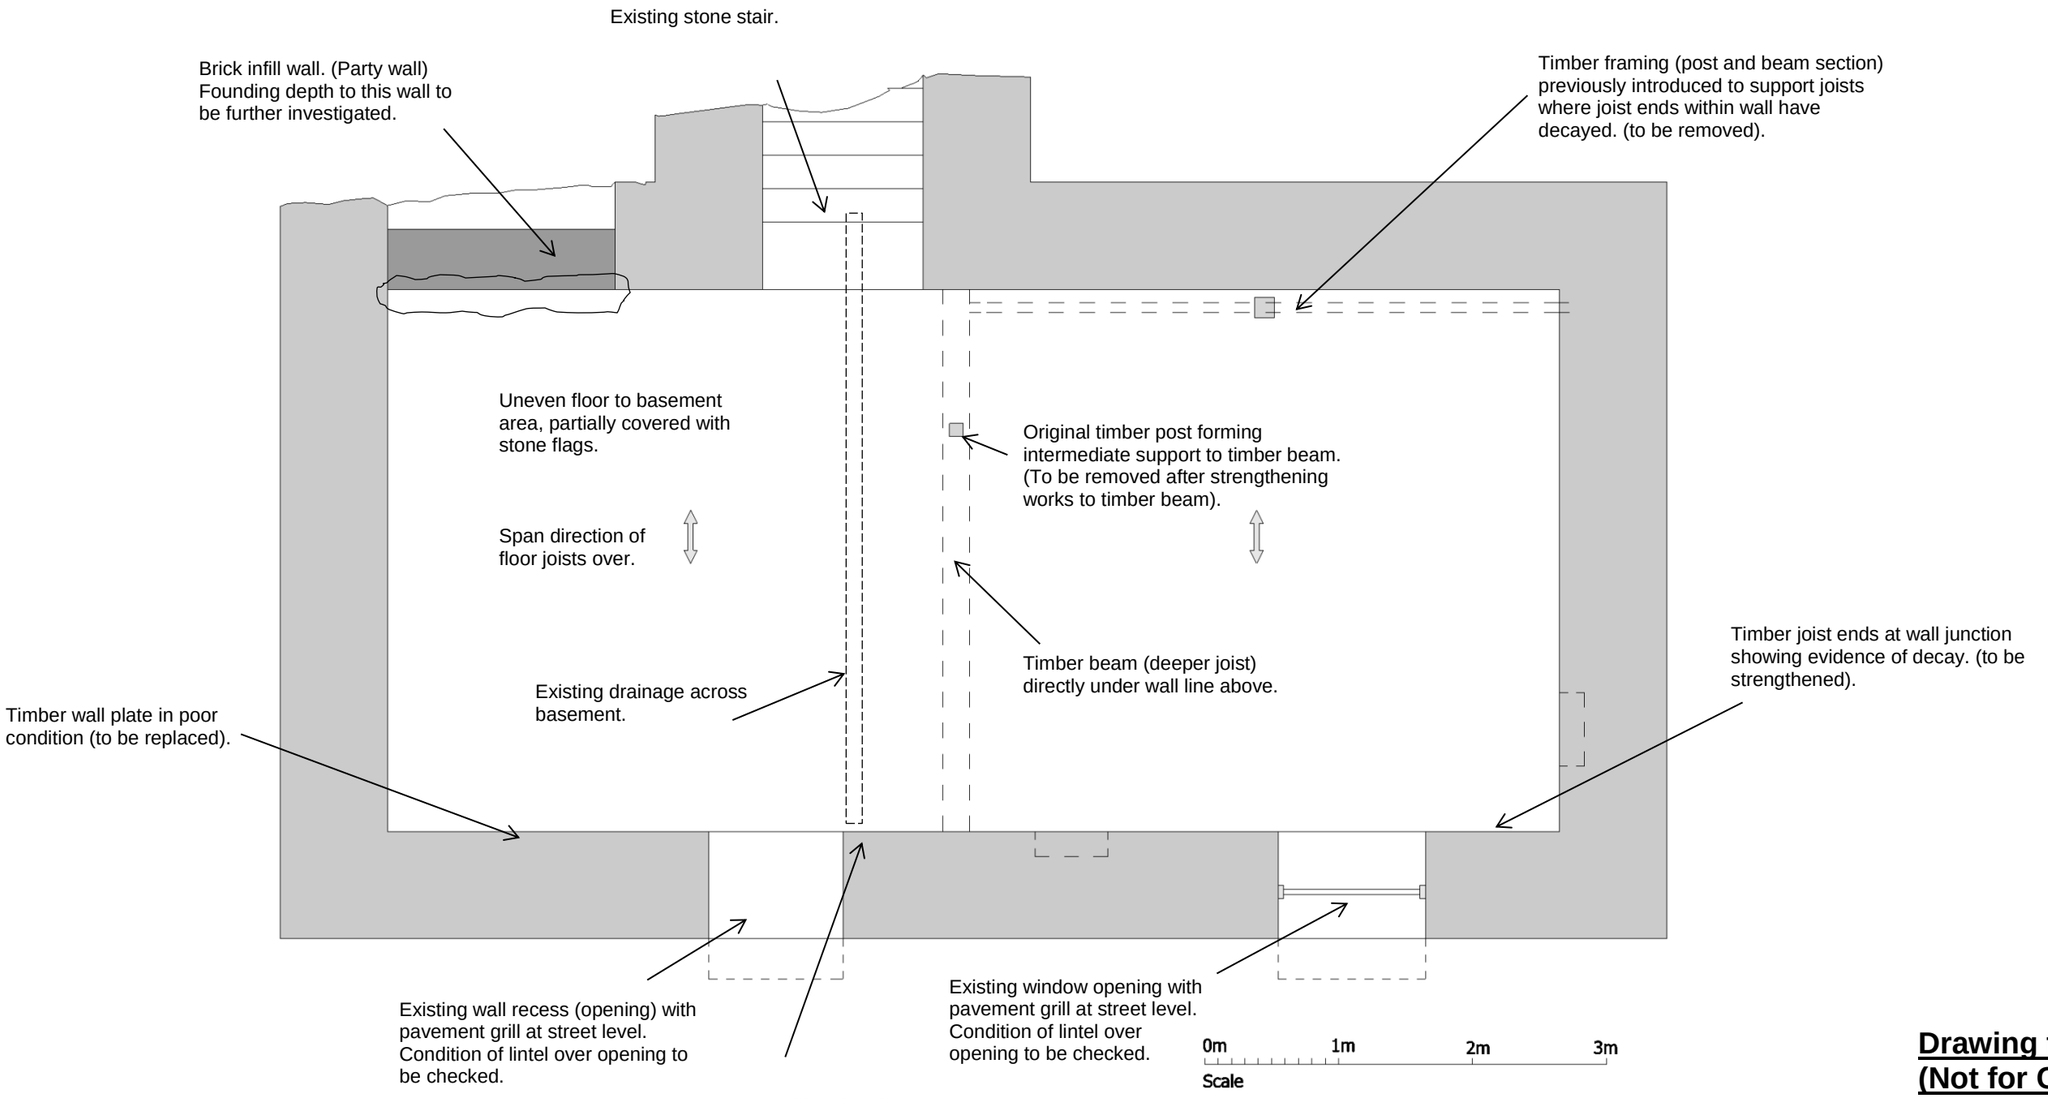

Existing ground floor joists:
Oak sections
150 - 170mm deep x 170 - 200mm wide
At 550 to 650mm centres

Existing Basement Plan – Existing Construction.

Drawing for information only. (Not for Construction)

Notes: Do not scale from drawing.

Rev A: approx. scale text amended

Ian Neads C.Eng
Structural Engineering Design Services.
Ianneads738@gmail.com

15 Causeway Horsham RH12 1HE	**Existing Basement Plan**	
	Scale Approx. 1:50 @ A3	**January 2024**
	Drawing: 15C – Drg 1 - A	