Note: Basement slab design assumes a dry basement environment with no groundwater pressure acting on underside of basement slab (based on existing basement construction). If any groundwater is encountered during works refer back to Engineer for additional requirements.

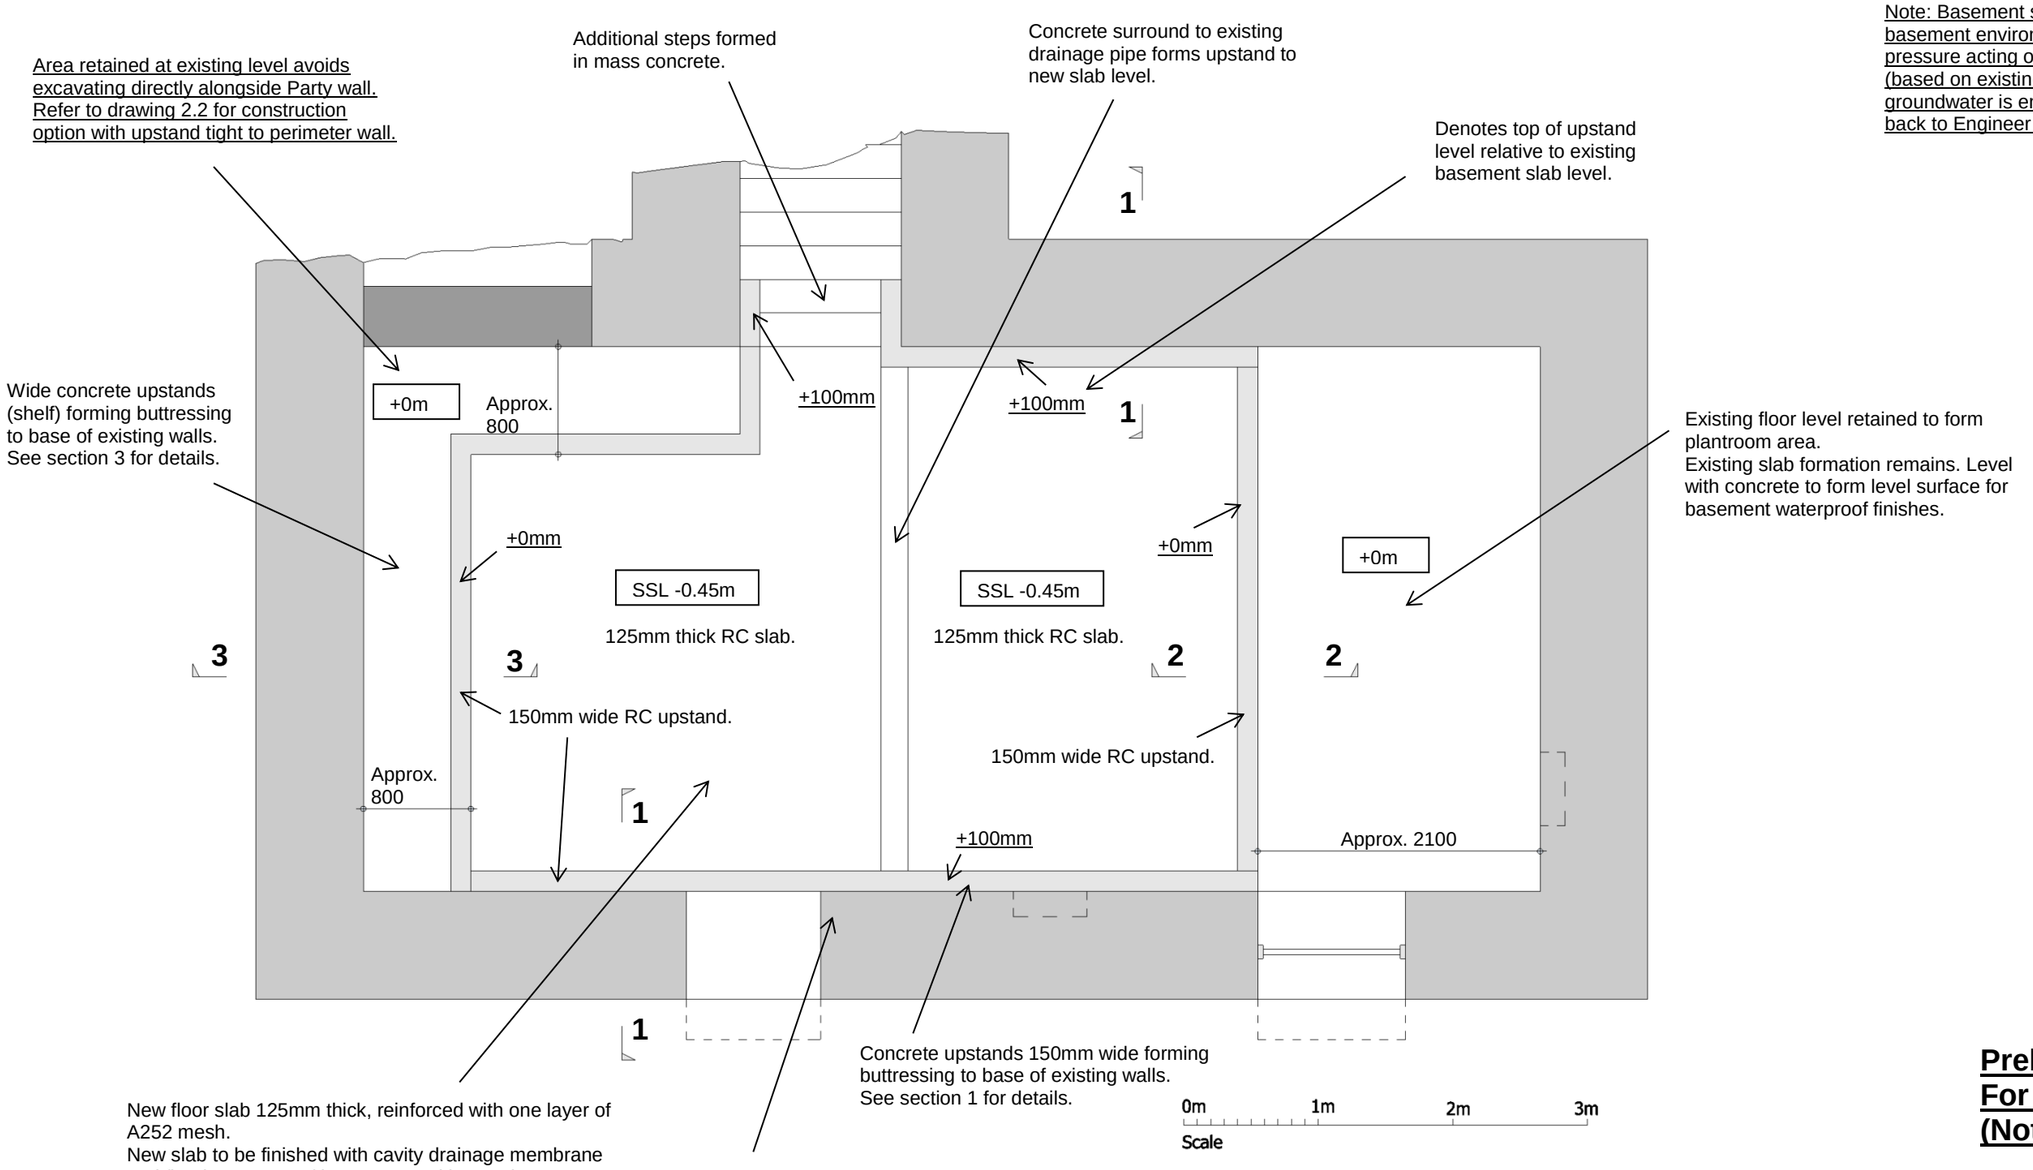

Proposed Basement Plan – Foundation Works.

Preliminary Drawing
For scoping and pricing.
(Not for Construction)

Notes: Do not scale from drawing.

Rev A: approx. scale text amended

Minimum recommended insulation requirements to basement floor slab:
Upgraded basement area: 50mm floor grade PIR (Polyisocyanurate) insulation, Celotex GA4000 or similar approved
All insulation requirements to be agreed with building control before commencing works.

Ian Neads C.Eng
Structural Engineering Design Services.
Ianneads738@gmail.com

15 Causeway Horsham RH12 1HE	**Basement Foundation Works**	
	Scale Approx. 1:50 @ A3	**January 2024**
	Drawing: 15C – Drg 2 - A	