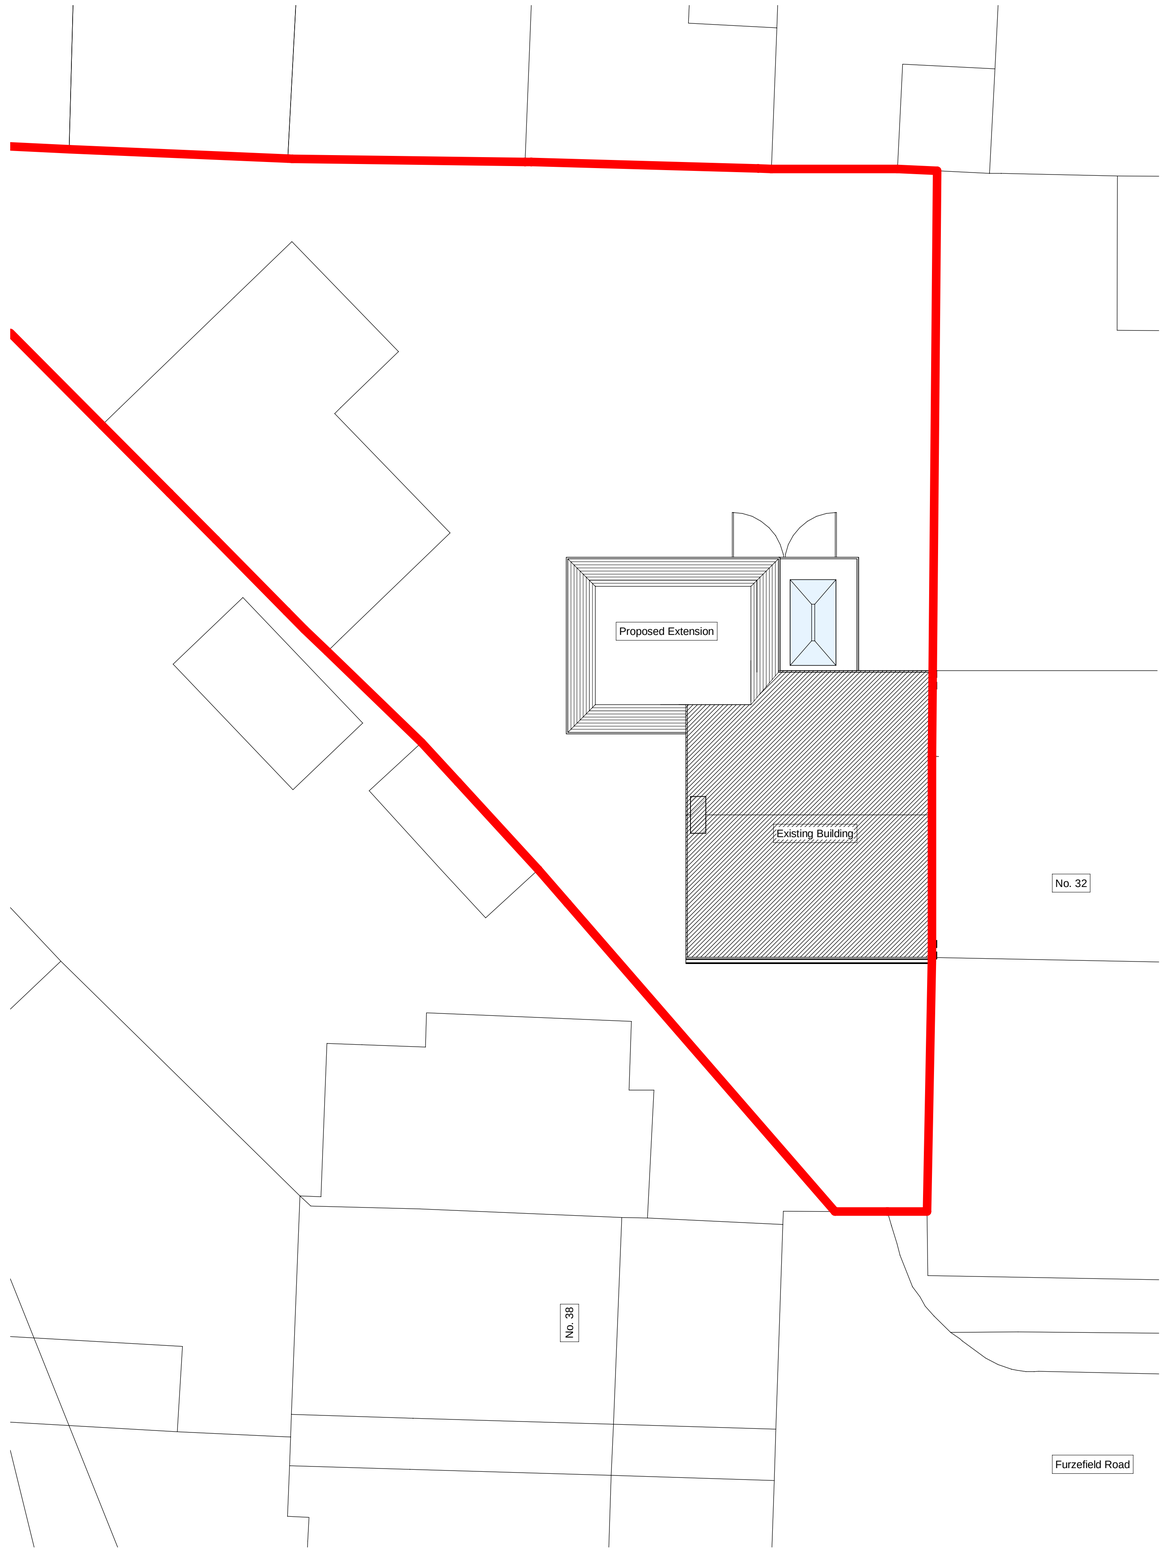

GENERAL

1. Do not scale this drawing. Use figured dimensions only. Any dimensions taken from CAD files are to be verified against figured dimensions or by BGC.
2. This drawing must be read in conjunction with all relevant Architects, Engineers, Specialist Manufacturers and Contractors drawings and Specifications.
3. Any differences arising between these documents and/or variations between drawings and site conditions are to be referred to the Architect and Engineers.
4. All work is to be carried out in accordance with Health & Safety Regulations and to the full approval of the Planning Supervisor.
5. The Contractor must check and verify all dimensions before commencing and work and report any discrepancies to the Architect and Engineers.
6. The positions of services, plant or apparatus where shown on this drawing are indicative and reference should be made to the Specialist Consultants drawings for actual details.
7. The Contractor to take all necessary precautions to establish the location of buried services and obstructions prior to commencing excavations. All proprietary materials are to be installed in accordance with the manufacturers specification and recommendations.

Rev.	Revision Description.	Date
P2	Revised To Incorporate Comments	20.05.24
P1	Issued For Planning Application	17.04.24

Baxter Glaysher Consulting
Civil and Structural Engineers
33-35 Bell Street
Reigate
Surrey
RH2 7AW
Tel.: 01737 240241
Email: contact@bg-consulting.co.uk

Client: Mr S Rogers

Project: 34 Furzefield Road
Horsham, RH12 4NG

Drawing Title: Site Plan

Drawn	Checked	Approved	Contract / Drawing No.	Rev.
		TBC	224042 090	P2
Date	Scale @ A1			
20.05.24	1 : 100			

Baxter Glaysher Consulting Ltd

2024© Copyright; This drawing is the property of Baxter Glaysher Consulting Ltd. Copyright is reserved by them and the drawing is issued on the condition that it is not copied either wholly, or in part, without the consent in writing of Baxter Glaysher Consulting Ltd.