


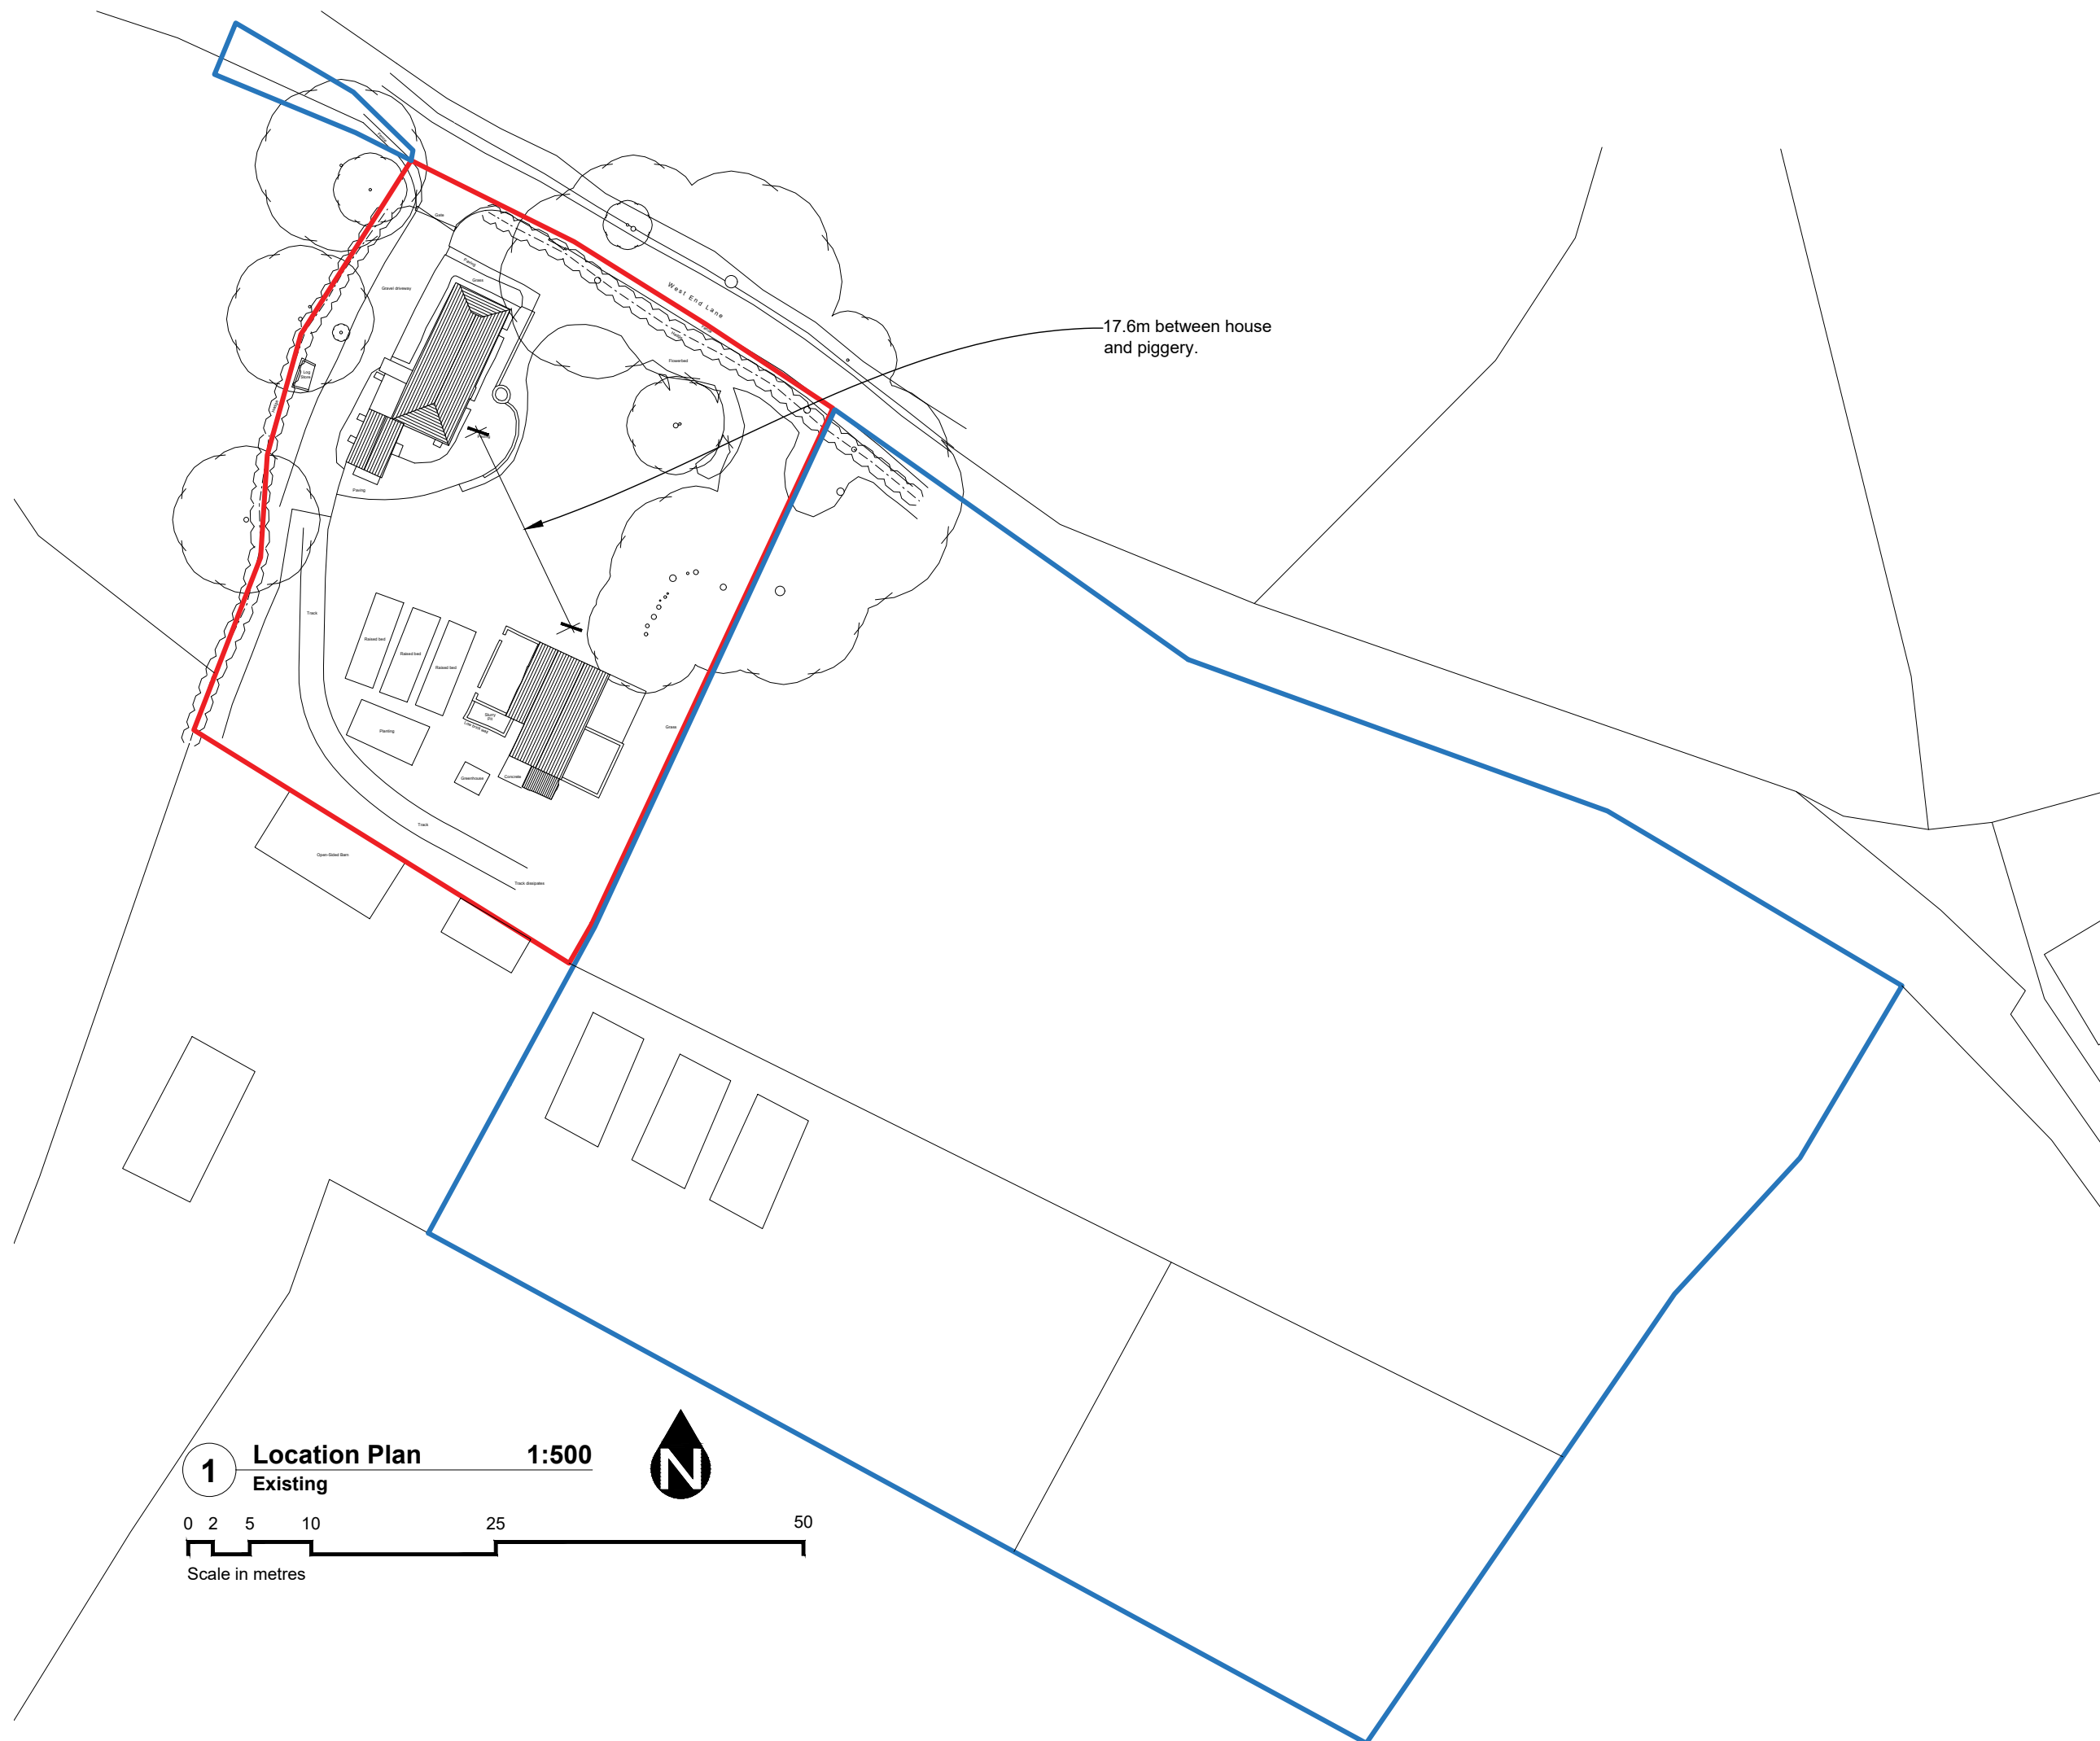

/

13/05/2026 Pre-Application Documentation.

JKC HEC

Rev.Date Notes Drawn Checked

**CEROWSKI
ARCHITECTS**

East Grinstead, West Sussex
tel. 07495 980 757

jonathan@cerowski.co.uk

Client:
Jon Hazel

Project:
Harwoods
West End Lane, Henfield, BN5 9RF

Drawing:

Location Plan

Scale	Drawn By	Checked By	Issued For
1:500@A3	JKC	HEC	Pre-App Advice
Drawing No.			Revision

HRHN 001 /