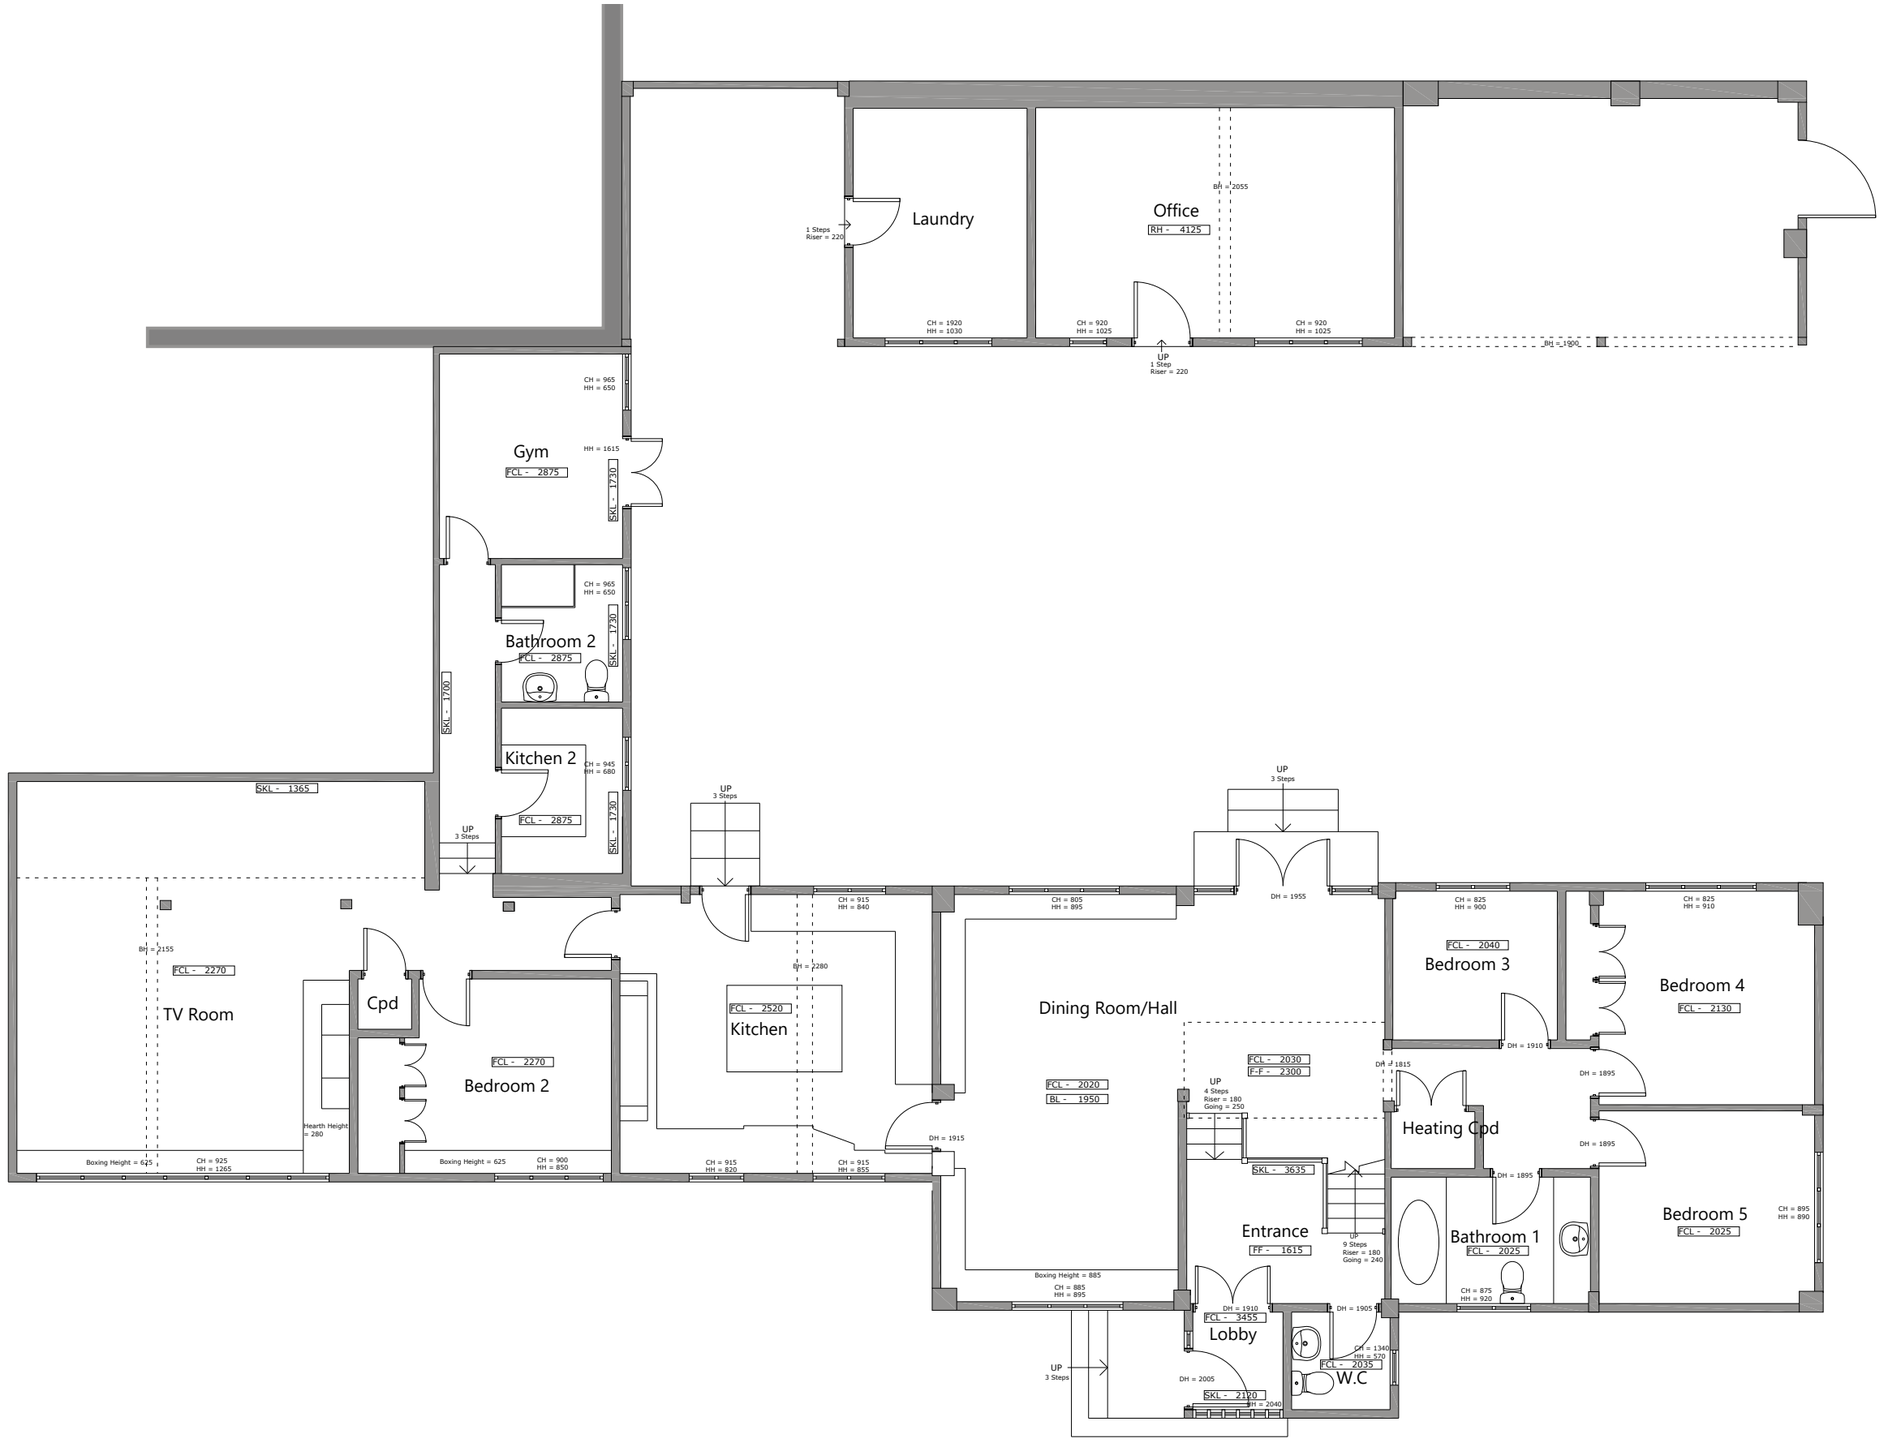


PLANNING ISSUE

This drawing and design is for use solely in connection with the project described. The drawing and design is the property of Lytle Associates Architects and must not be reissued, loaned or copied without written consent. All dimensions and setting out to be checked onsite before construction. Do not scale fromthe drawing. The drawing is to be read in conjunction with all other information relevant to the project. Any apparent discrepancy is to be brought to the attention of Lytle Associates Architects.
© Lytle Associates Architects
Lytle Associates Architects is a trading name of Gerry Lytle Associates Ltd

REV	AMENDMENT	BY	CHECK	DATE
--	Planning Issue	LB	SW	19.12.23

LytleAssociates ARCHITECTS
THE FOUNTAIN HEAD QUARRY STREET GUILDFORD
SURREY GU1 3UY 01483 301661
LYTLE-ASSOCIATES.COM

0 1 2 3 4 5m
SCALE 1:100 @ A3

CLIENT: New Barn School

PROJECT: Broadview

TITLE: Existing Ground Floor Plan

DRAWING NUMBER: 2119_005

REV: --