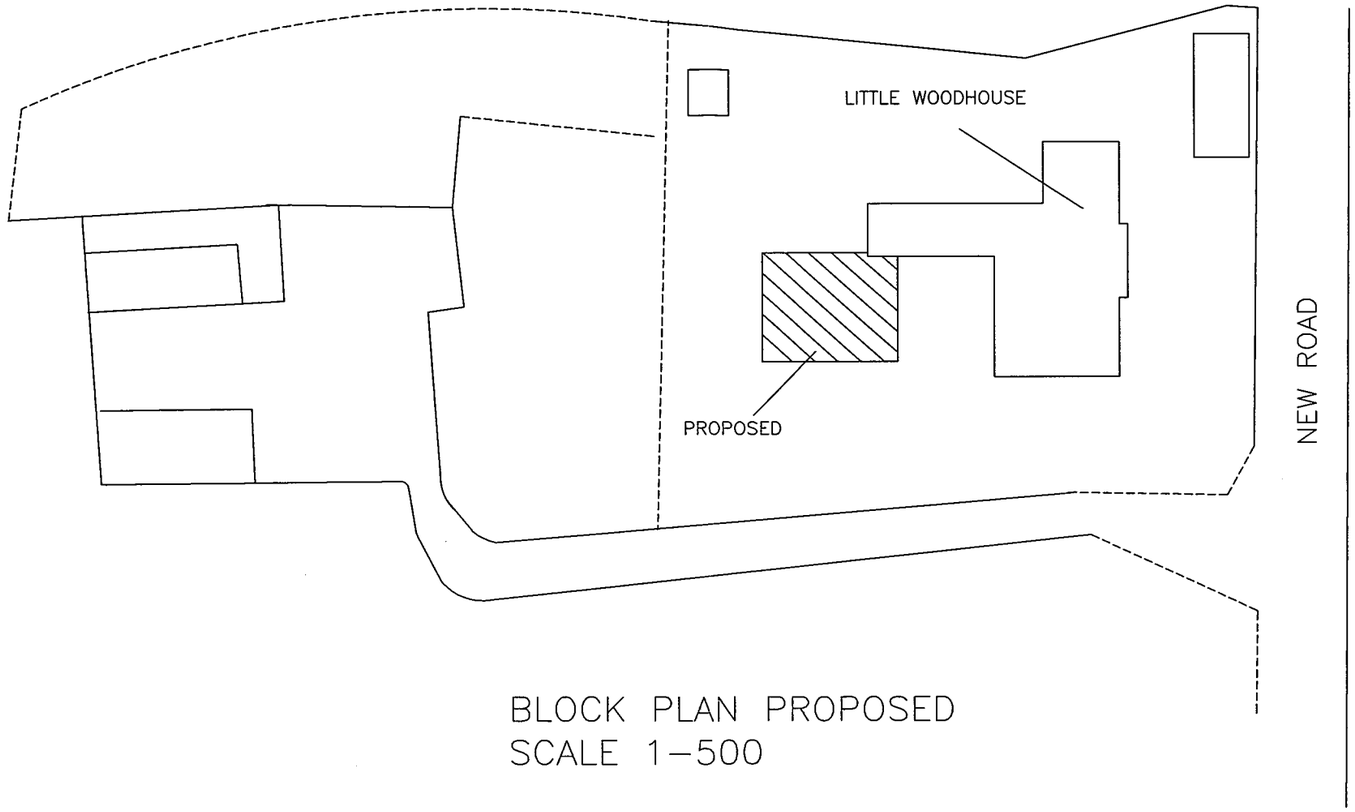


BLOCK PLAN PROPOSED
SCALE 1–500

0 1 2 3 4 5
METRE METRE METRE METRE METRE METRE

SCALE BAR 1–500
at a3

ISSUE 2
04/11/24

CLIENT:– MR NEIL PAYNE
LITTLE WOODHOUSE
NEW ROAD
BILLINGSHURST
WEST SUSSEX
RH149DS

ARCHITECTURAL DRAWING SERVICES
MR J. TIDD

MOBILE–07984884228

SCALE 1:100 UNLESS STATED OTHERWISE

DRAWN BY
DATE
CHKD/APPRVD:
ALL DIMENSIONS IN MM.

TITLE DEMOLITION OF OLD SWIMMING POOL BUILDING AND REBUILD AS ANNEXE .

DRG.No. 040724 SHT 6