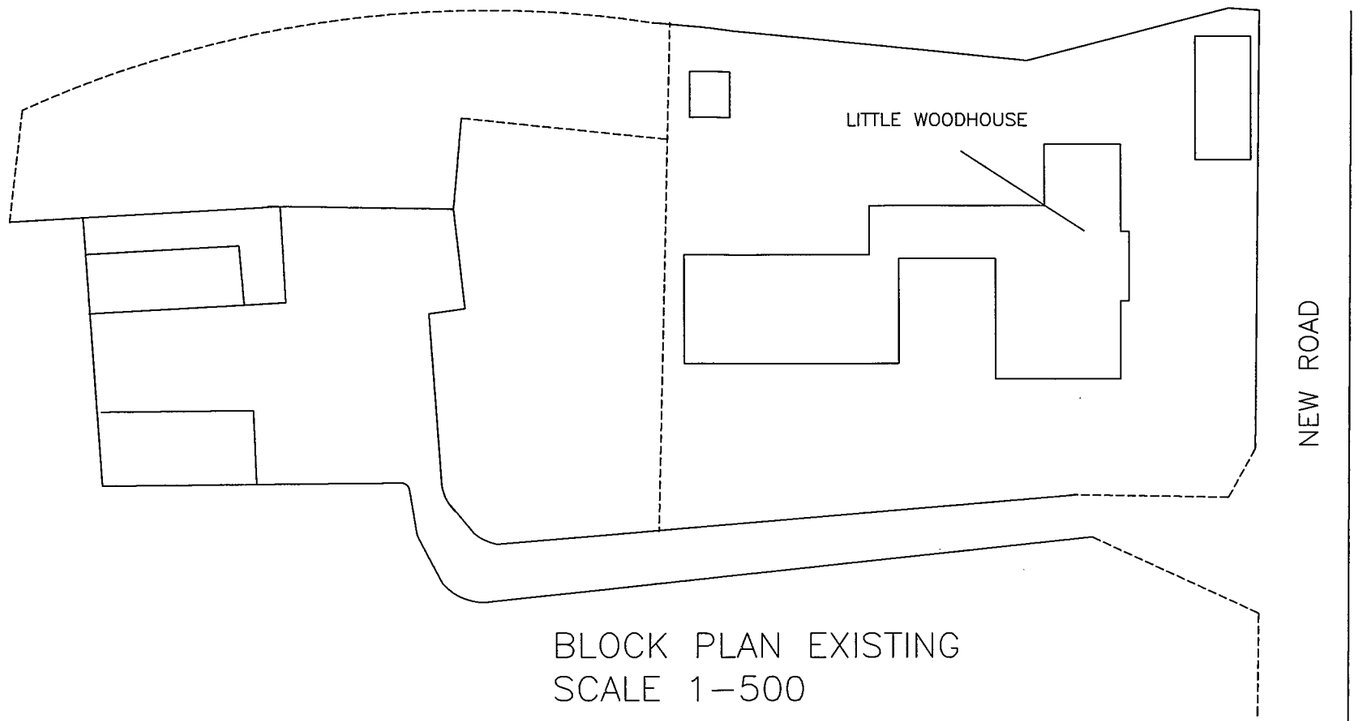


BLOCK PLAN EXISTING
SCALE 1–500

ISSUE 2
04/11/24

CLIENT:– MR NEIL PAYNE
LITTLE WOODHOUSE
NEW ROAD
BILLINGSHURST
WEST SUSSEX
RH149DS

0 METRE
1 METRE
2 METRE
3 METRE
4 METRE
5 METRE

SCALE BAR 1–500
at a3

ARCHITECTURAL DRAWING SERVICES
MR J. TIDD

MOBILE–07984884228

SCALE 1:100 UNLESS STATED OTHERWISE

DRAWN BY
DATE
CHKD/APPRVD:
ALL DIMENSIONS IN MM.

TITLE DEMOLITION OF OLD SWIMMING POOL BUILDING AND REBUILD AS ANNEXE .

DRG.No. 040724 SHT 5