

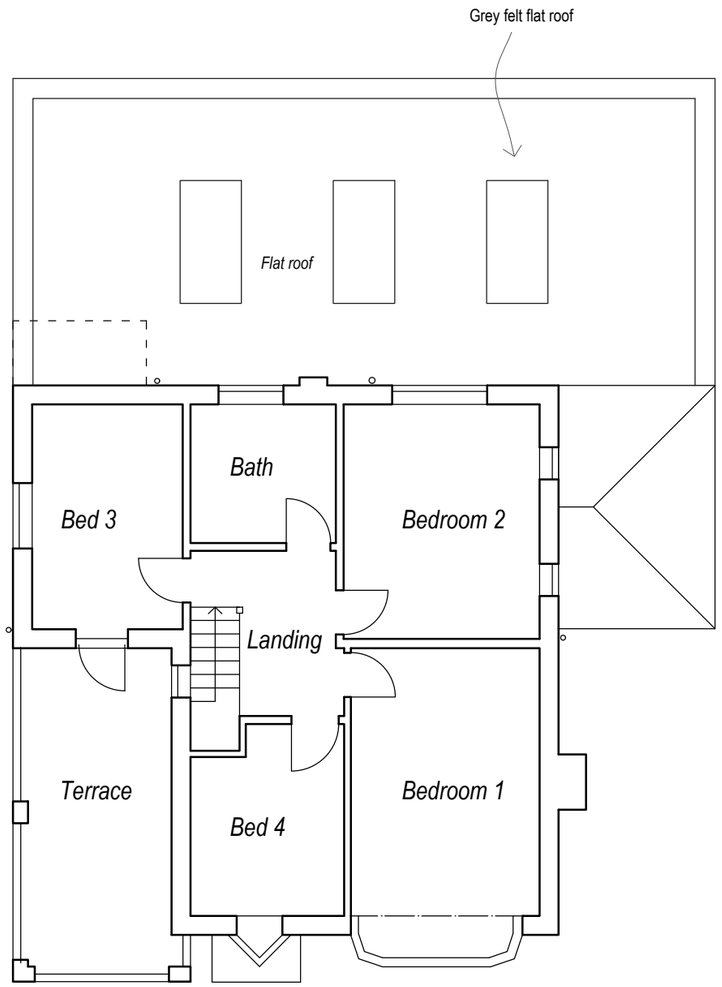


First Floor Plan @ 1:100

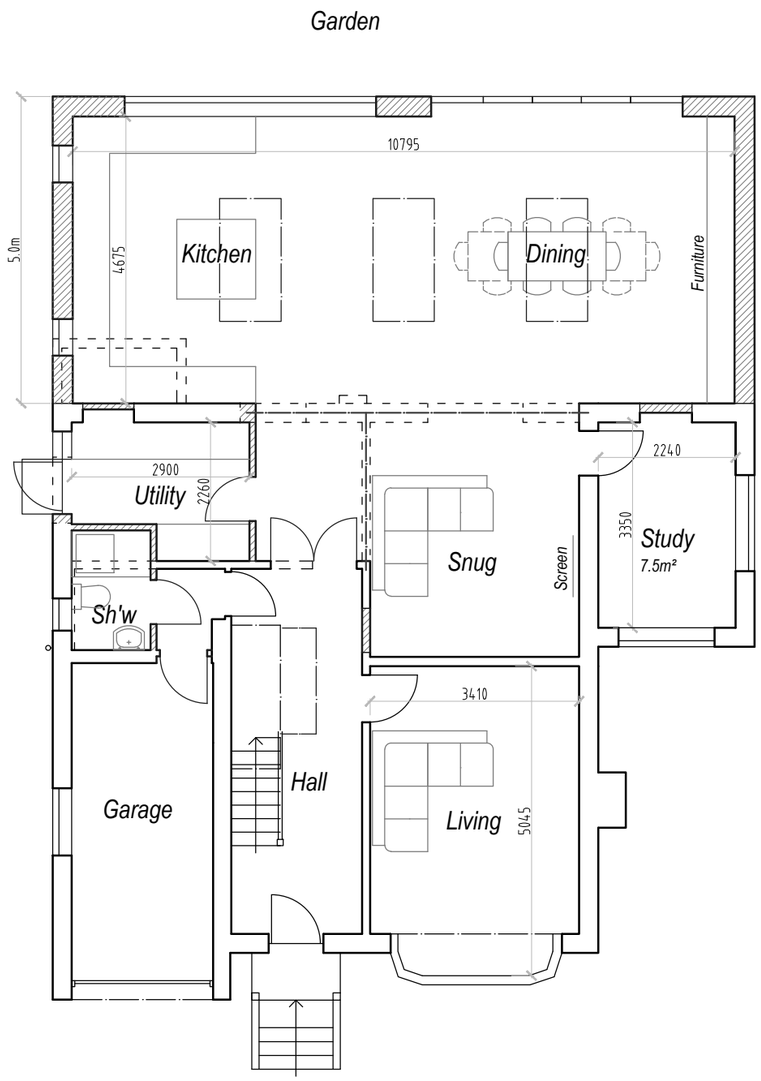

Ground Floor Plan @ 1:100

Front Garden/ Drive

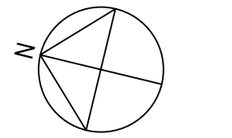

Scale 1:100

Rev	Description	Date

Job Reference	Client
Proposed Extension 18 Manor Road Upper Beeding	Mr & Mrs Karriqi
Drawing Title	**Drawing No** **Rev**
Proposed Plans	ADC 1621/05

Date	Scale	Dwg Size	Plot Style	Drawn	Checked
12.03.25	1:100	A3	ADCgreyscale	AD	AD

All dimensions to be checked on site and do not scale from this drawing. This drawing should be approved by Local Authority Building Control or other appropriate checking authority prior to commencement of work. This drawing should not be reproduced without the prior consent of the author.

ADC Alistair Dodd Consulting
Architectural Services
Citibase Brighton. 95 Ditchling Road
Brighton . East Sussex . BN1 4ST
Tel: 01273 558330
Email: info@adcbrighton.co.uk
www.adcbrighton.com