


Block Plan @ 1:500

0 10 25m

Scale 1:500

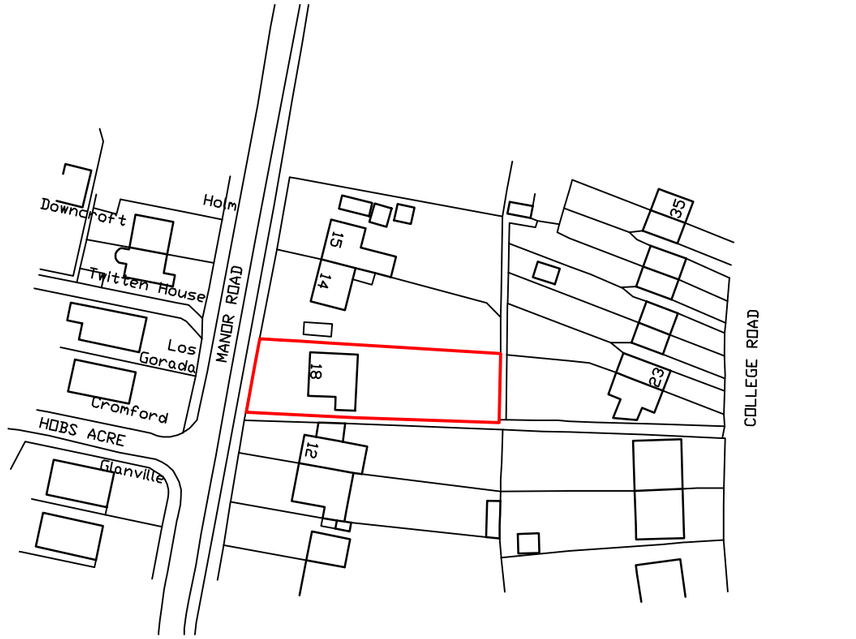

Location Plan @ 1:1250

0 10 20 30 50m

Scale 1:1250

N

Rev	Description	Date

Job Reference
Proposed Extension
18 Manor Road
Upper Beeding

Client
Mr & Mrs
Karriqi

Drawing Title
Site Plans

Drawing No **Rev**
ADC 1621/LP

Date	Scale	Dwg Size	Plot Style	Drawn	Checked
12.03.25	1:1250/500	A3	ADC+red	AD	AD

All dimensions to be checked on site and do not scale from this drawing. This drawing should be approved by Local Authority Building Control or other appropriate checking authority prior to commencement of work. This drawing should not be reproduced without the prior consent of the author.

ADC Alistair Dodd Consulting
Architectural Services
Citibase Brighton. 95 Ditchling Road
Brighton . East Sussex . BN1 4ST
Tel: 01273 558330
Email: info@adcbrighton.co.uk
www.adcbrighton.com