


Material Key

1. Red Tile Hanging
2. White Weatherboarding
3. Black Weatherboarding
4. Red Multi Brick
5. Dark Red Multi Brick
6. Brown Roof Tile
7. Grey Roof Tile

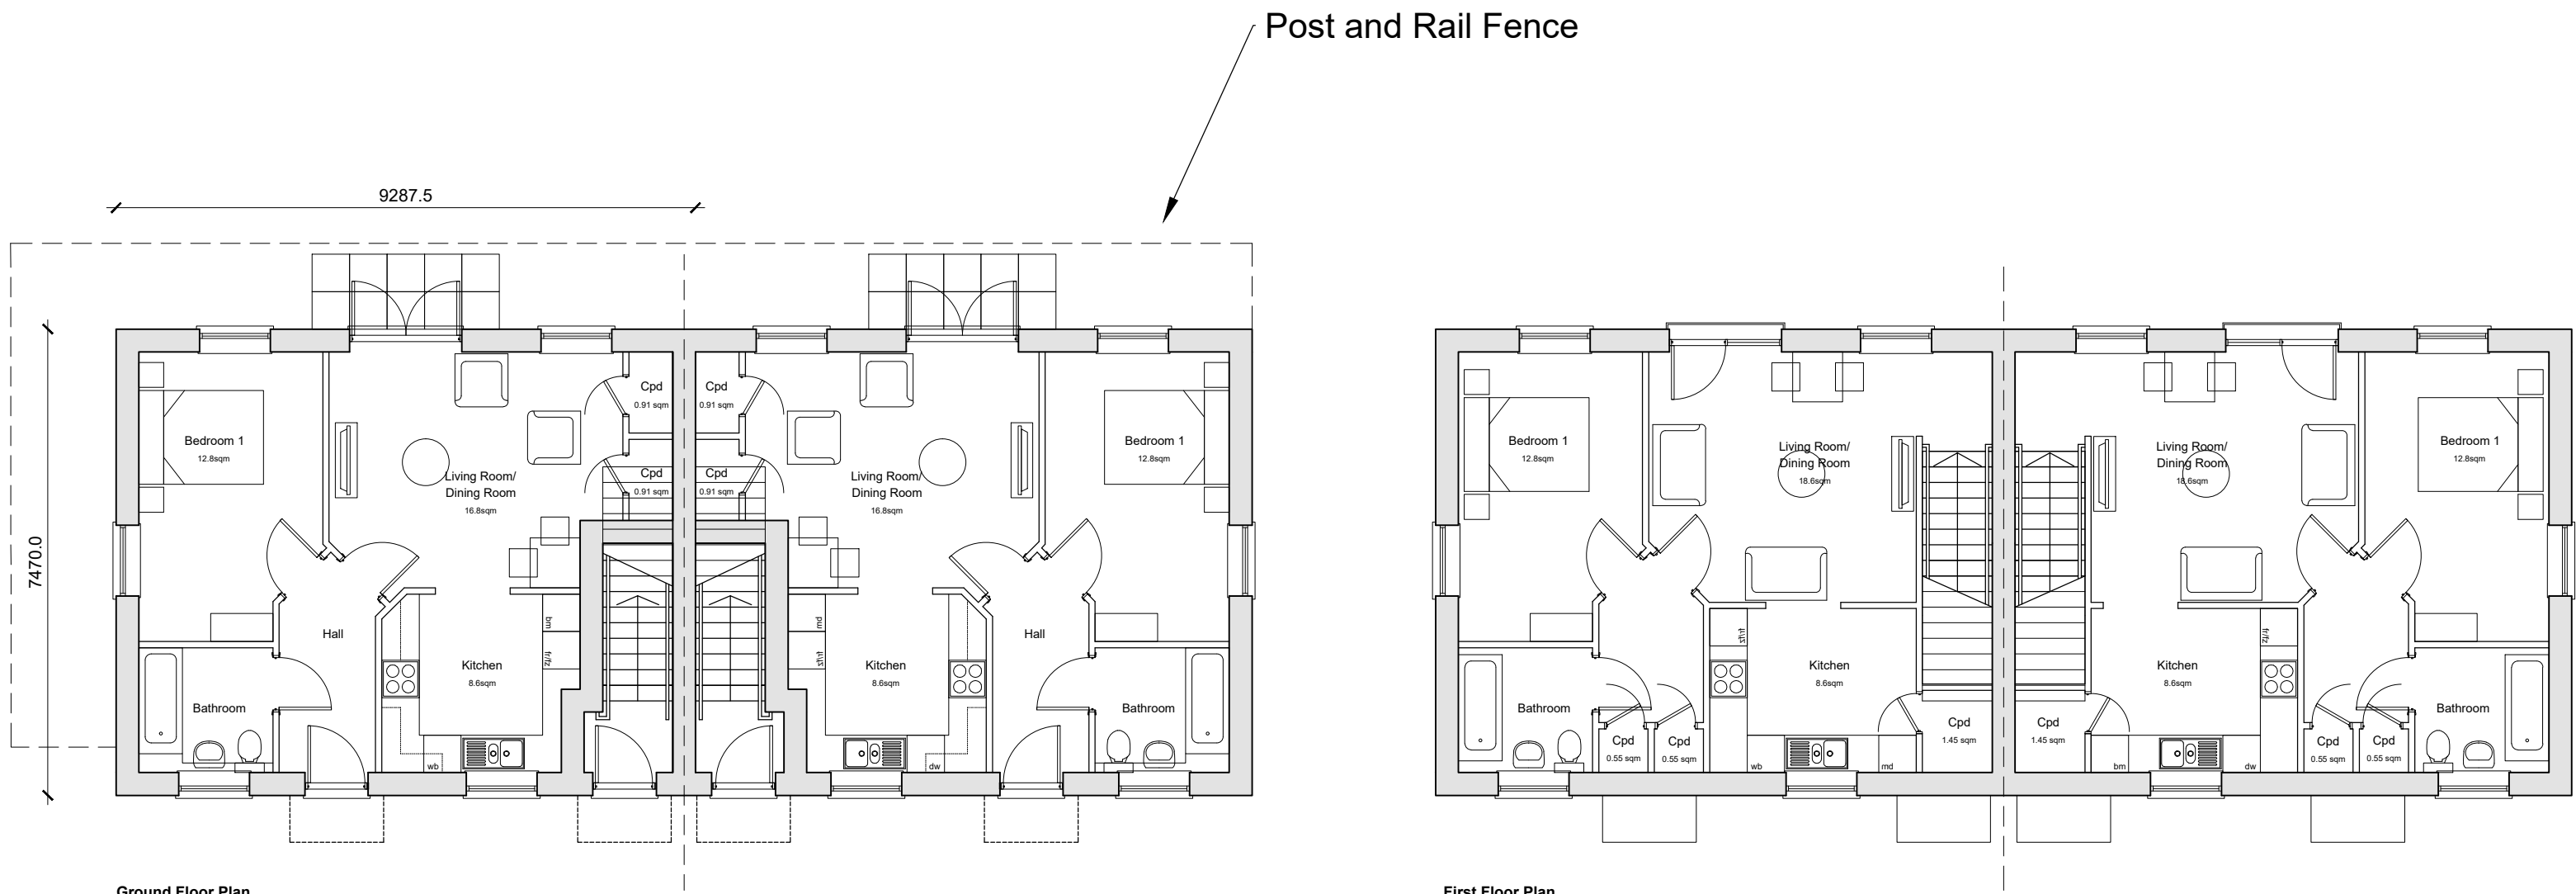

B	17.04.26	Roof Hatches Amended	MC	KE
A	02.04.26	Roof Amended	KE	AK
Rev	Date	Revision Details	Dr	Ch



Client's Name
Macar

Job Title
Land North of The Rise, Partridge Green

Drawing Title
**Plans and Elevations
Plots 52-53, 54-55**

Scale
1:100 @ A1 / 1:200 @ A3

Drawn
MC

Checked
KE

Date
20.01.26

Job No
7668

Drawing No
PL-10

Rev
B

Status
APPROVAL