

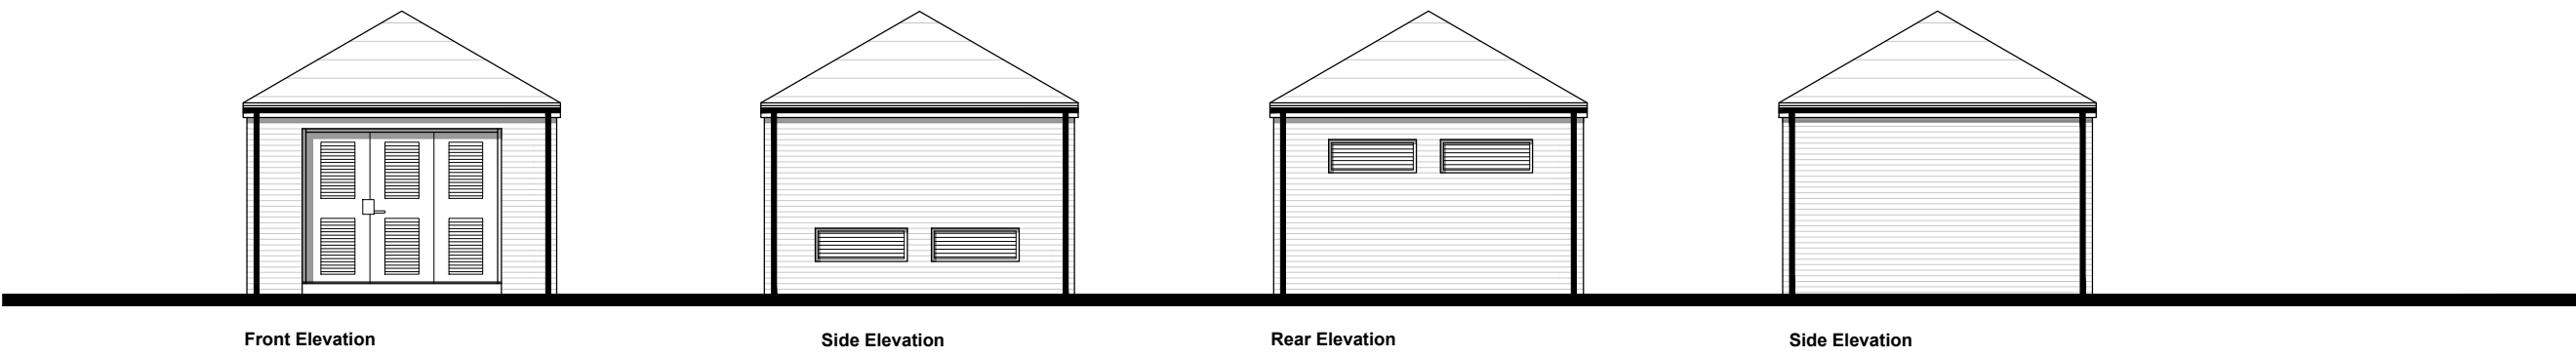
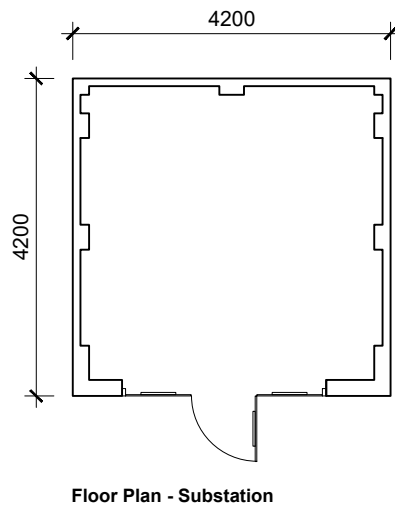




Substation

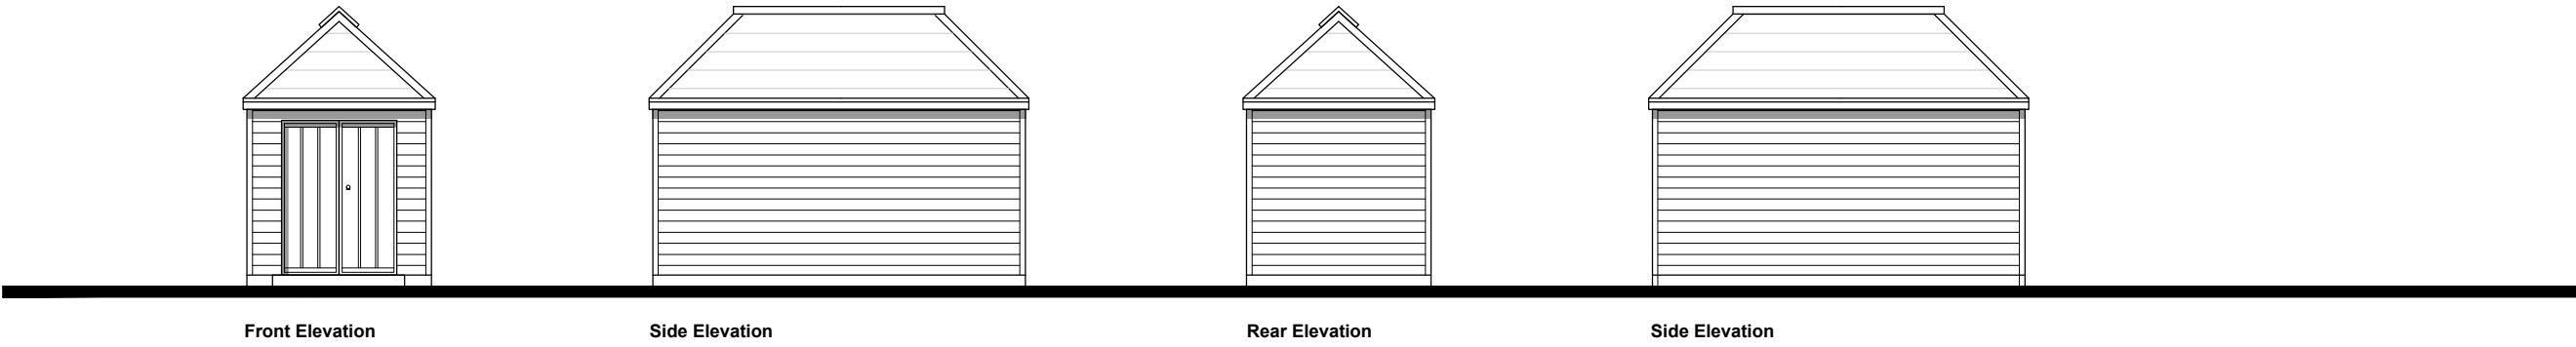



Bin Store

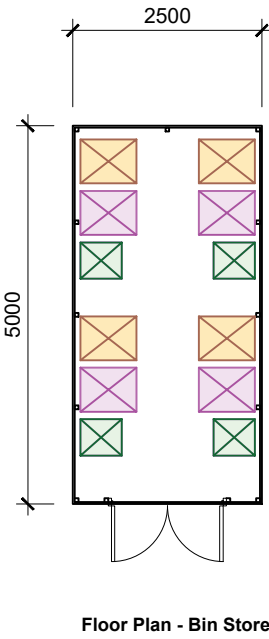

Cycle Store

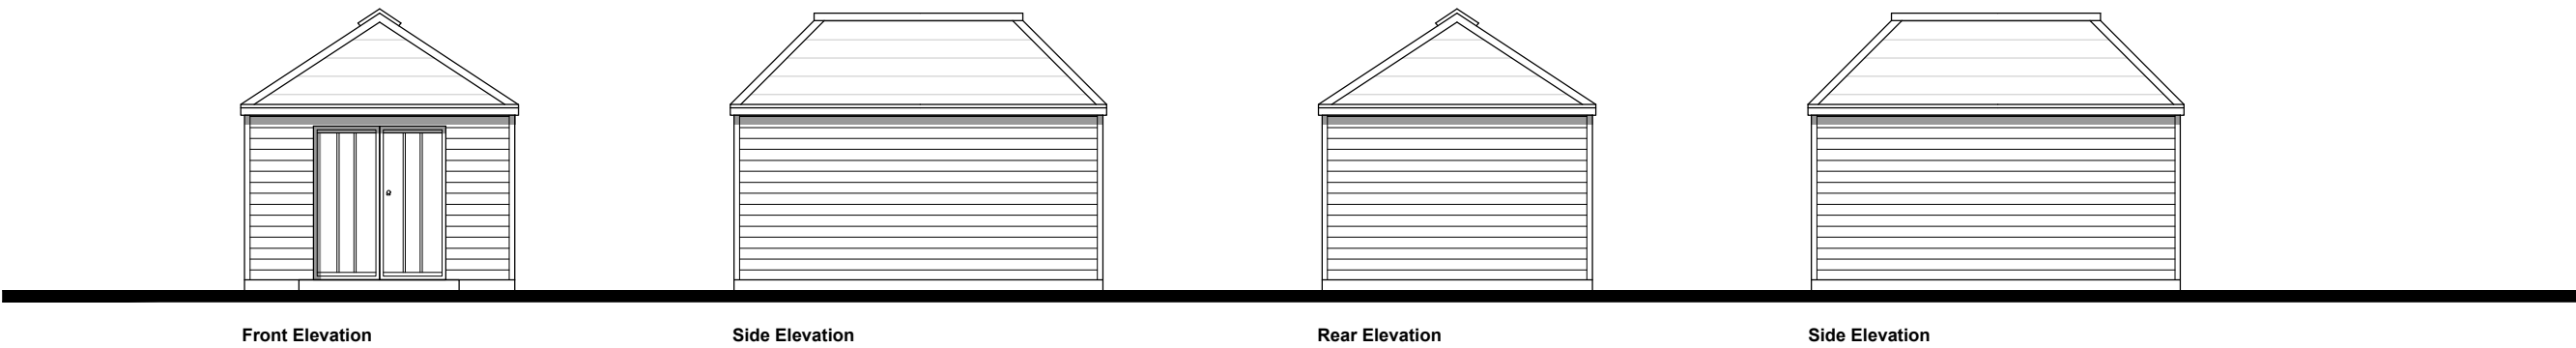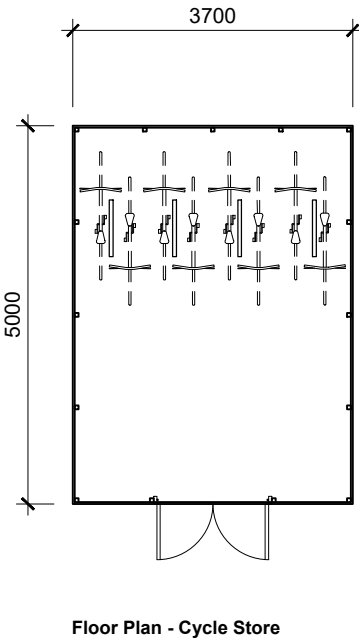

Cycle Store

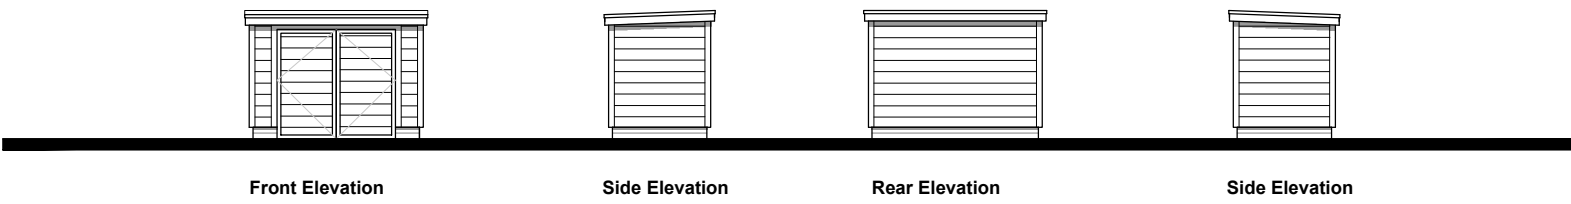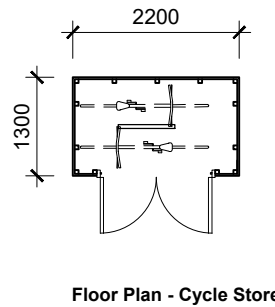

Rev	Date	Revision Details	Dr	Ch
-----	------	------------------	----	----



Client's Name
Macar

Job Title
Land North of The Rise, Partridge Green

Drawing Title
Plans and Elevations
Substation, Bin Store and Cycle Stores

Scale
1:100 @ A1 / 1:200 @ A3

Drawn
MC

Checked
KE

Date
17.04.26

Job No
7668

Drawing No
PL-24

Rev
/

Status
APPROVAL