DRAWING # 4

PROPOSED EAST ELEVATION SHOWING POSITION OF ROW OF SOLAR PV PANELS

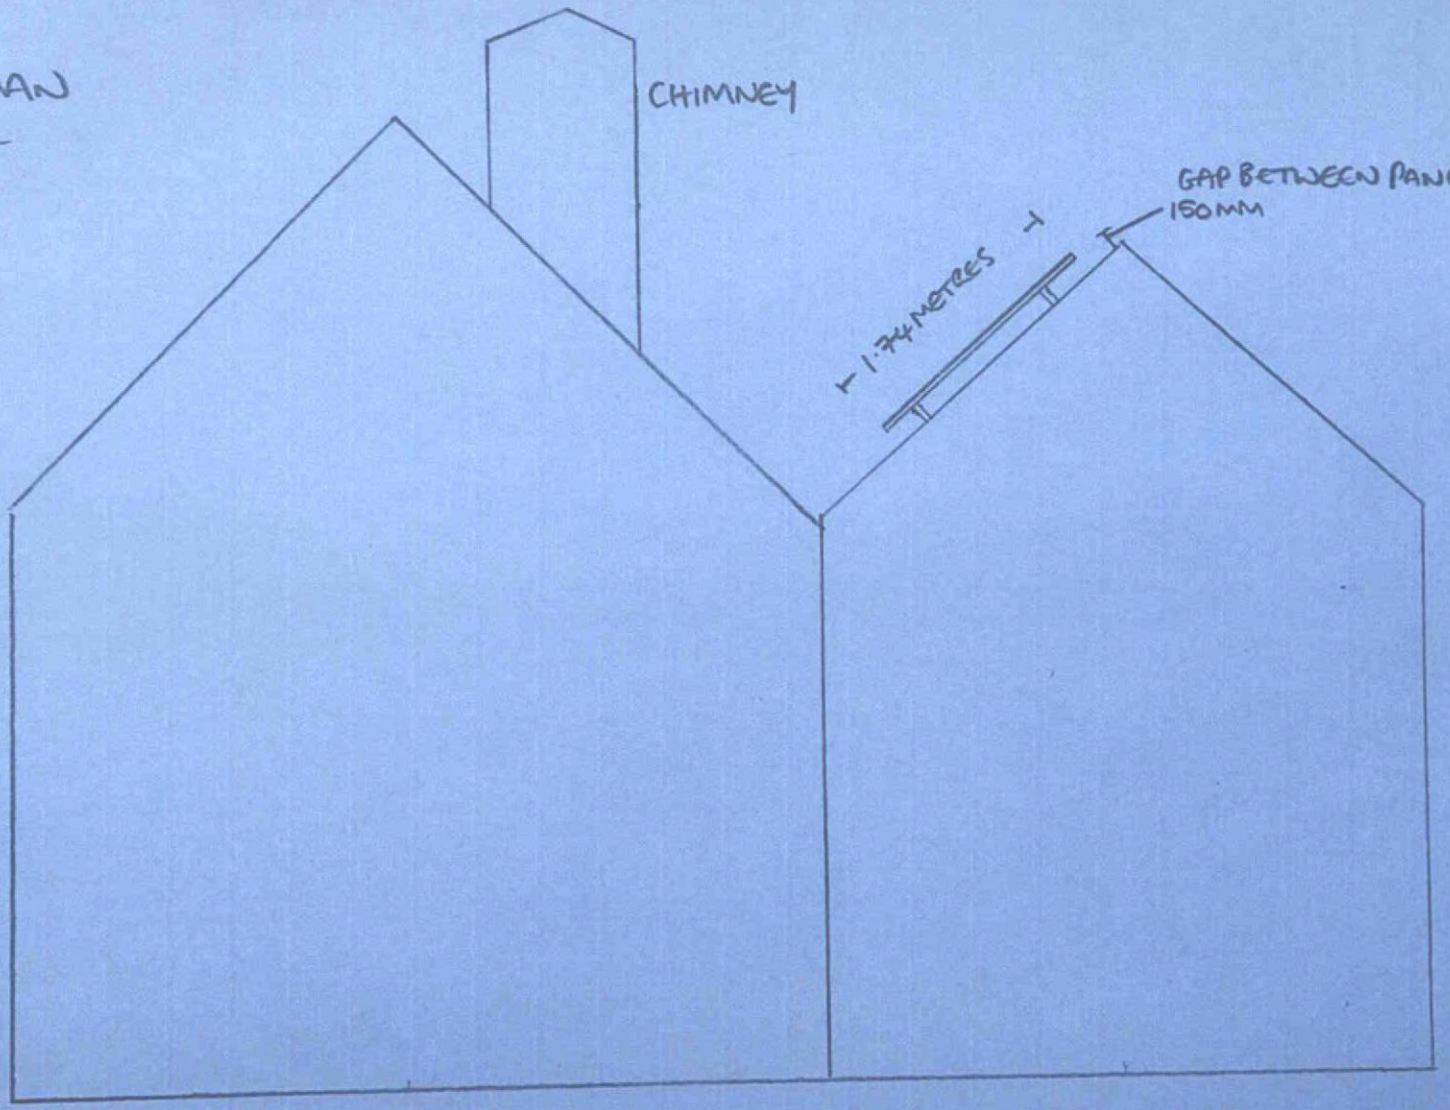

THOR
ICHAEL YEOMAN
VENT SOLAR

UBLIC
IGHWAY

REAR
GARDEN

HAMMONDS, 57 EAST ST, BILLINGSHURST, RH14 9DA

SCALE
1:50

0 1 2 3M