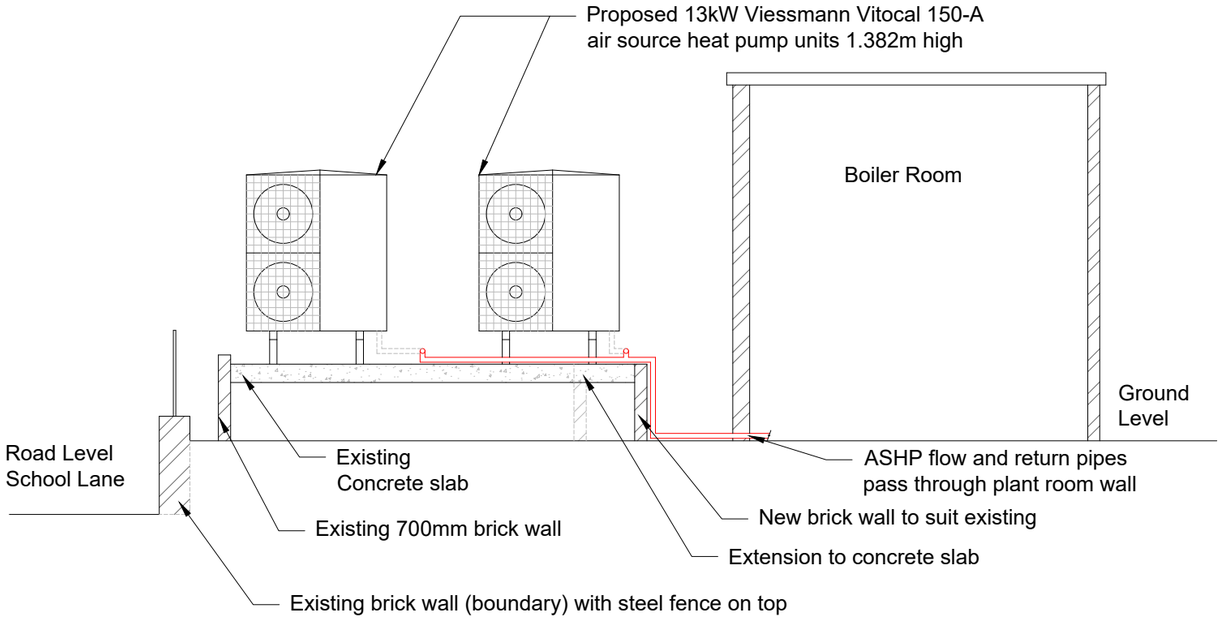

Section A-A
Scale 1:50

1m 0 1m 2m 3m

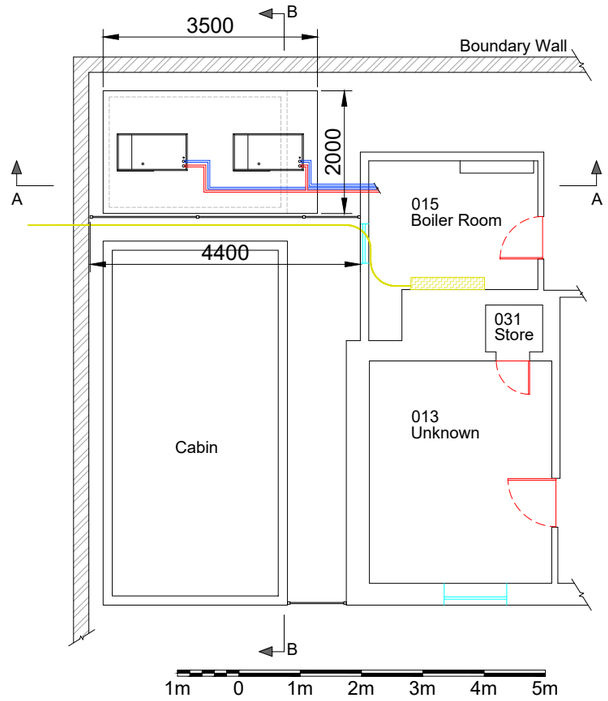

Existing Plan
Scale 1:100

Notes:
1. This drawing focuses on the area of works only. For location of this area in relation to the wider site refer to drawing 24-1161-01/DWG-003
2. Existing trees and hedges within neighouring property are to be unaffected by works
3. Existing oil tank compound is to be extended to site the proposed ASHP units.
4. Design has been based on Viessmann Vitocal 150-A 13kW heat pumps. Contractor needs to verify the design of the heat pumps or propose a similar alternative for approval.
5. Flow and return pipework from the ASHP units passes through wall into plant room in a similar location to existing oil pipework.
6. Existing timber cabin to be retained.

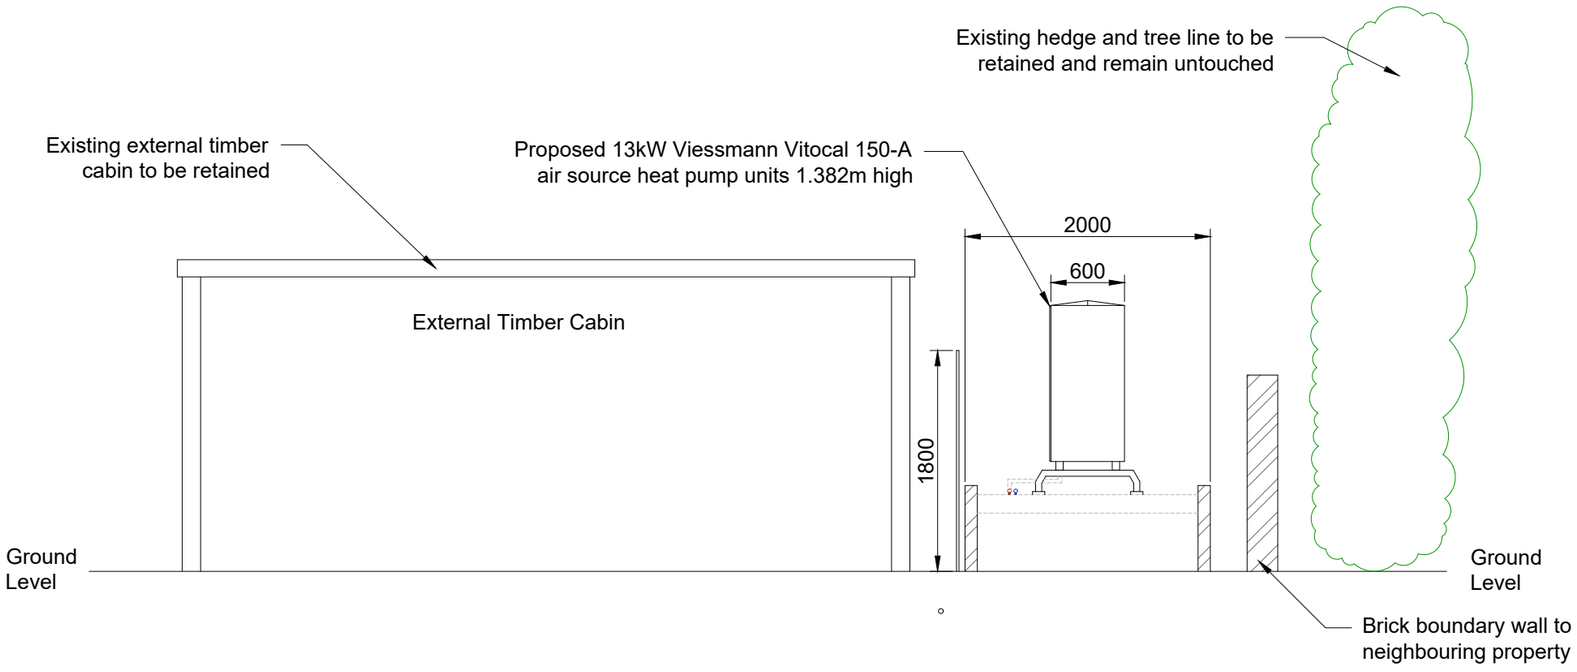

Section B-B
Scale 1:50

1m 0 1m 2m 3m

CLIENT: Diocese of Chichester – To Know · Love · Follow Jesus	CONSULTANT: reenergise – ReEnergise Project Limited
PROJECT: Diocese of Chichester PSDS Project Ashurst CofE Primary School	
TITLE: Sections and Elevations - proposed	
DRAWING NUMBER: 24-1161-01/DWG-005	SCALE: Various @A3
STATUS: INFORMATION	REVISION: A