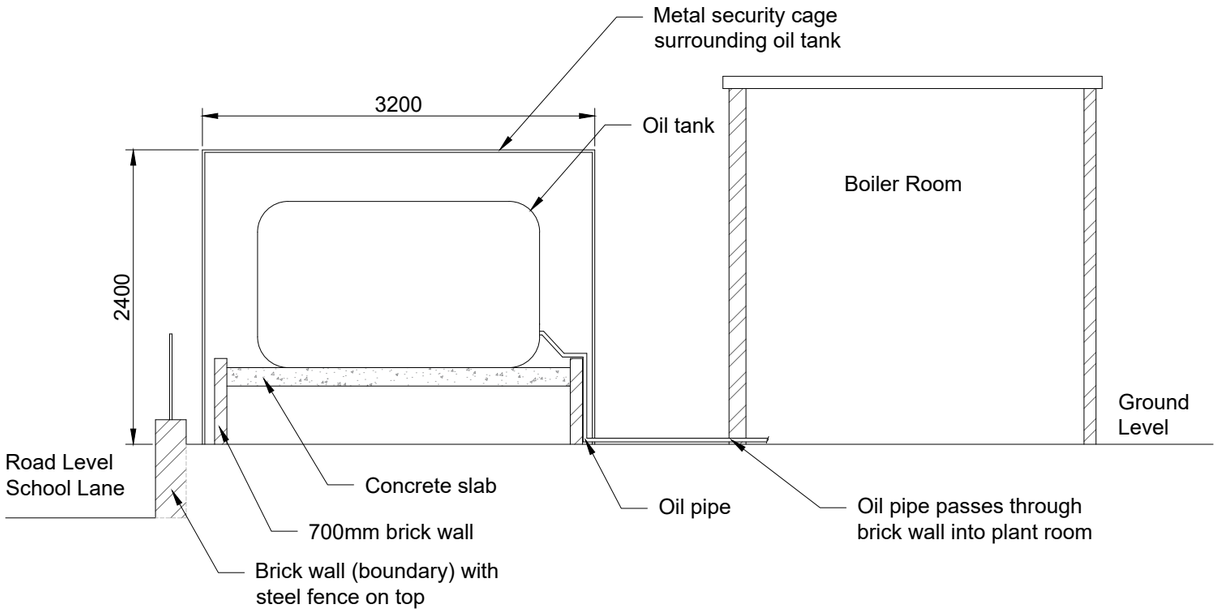


Section A-A
Scale 1:50

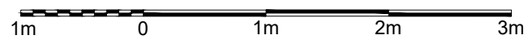


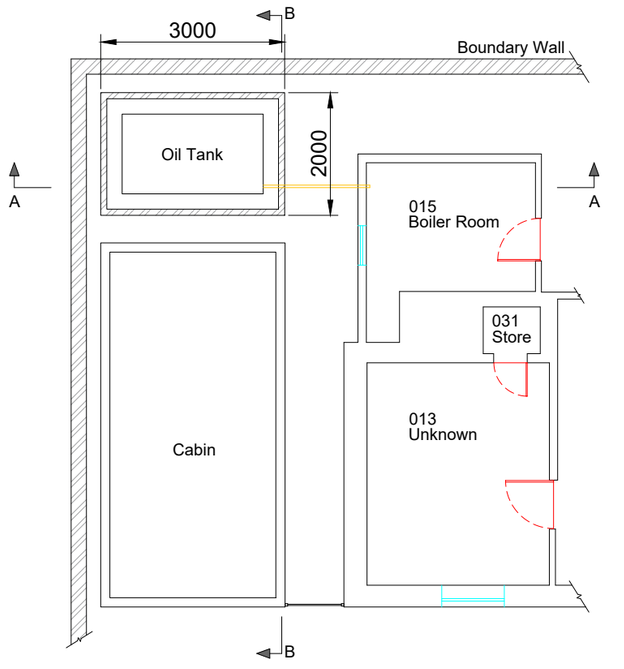


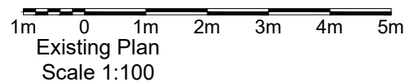


Existing Plan
Scale 1:100

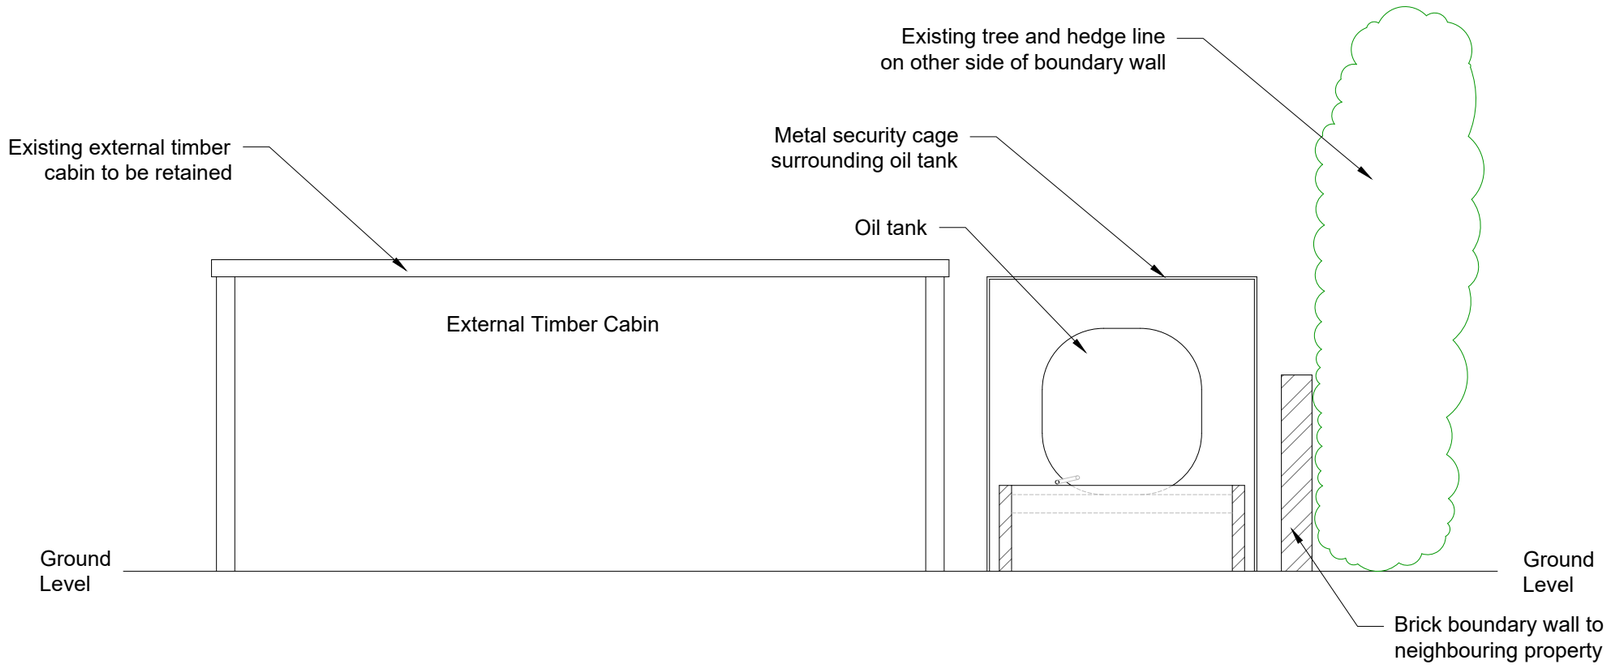


Section B-B
Scale 1:50

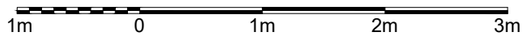


Notes:
1. This drawing focuses on the area of works only. For location of this area in relation to the wider site refer to drawing 24-1161-01/DWG-002

| | |
|---|---|
| CLIENT: DIOCESE OF CHICHESTER TO KNOW·LOVE·FOLLOW JESUS | CONSULTANT: reenergise ReEnergise Project Limited |
| PROJECT: Diocese of Chichester PSDS Project<br>Ashurst CofE Primary School | |
| TITLE: Sections and Elevations - existing | |
| DRAWING NUMBER: 24-1161-01/DWG-004 | SCALE: Various @A3 |
| STATUS: INFORMATION | REVISION: A |