
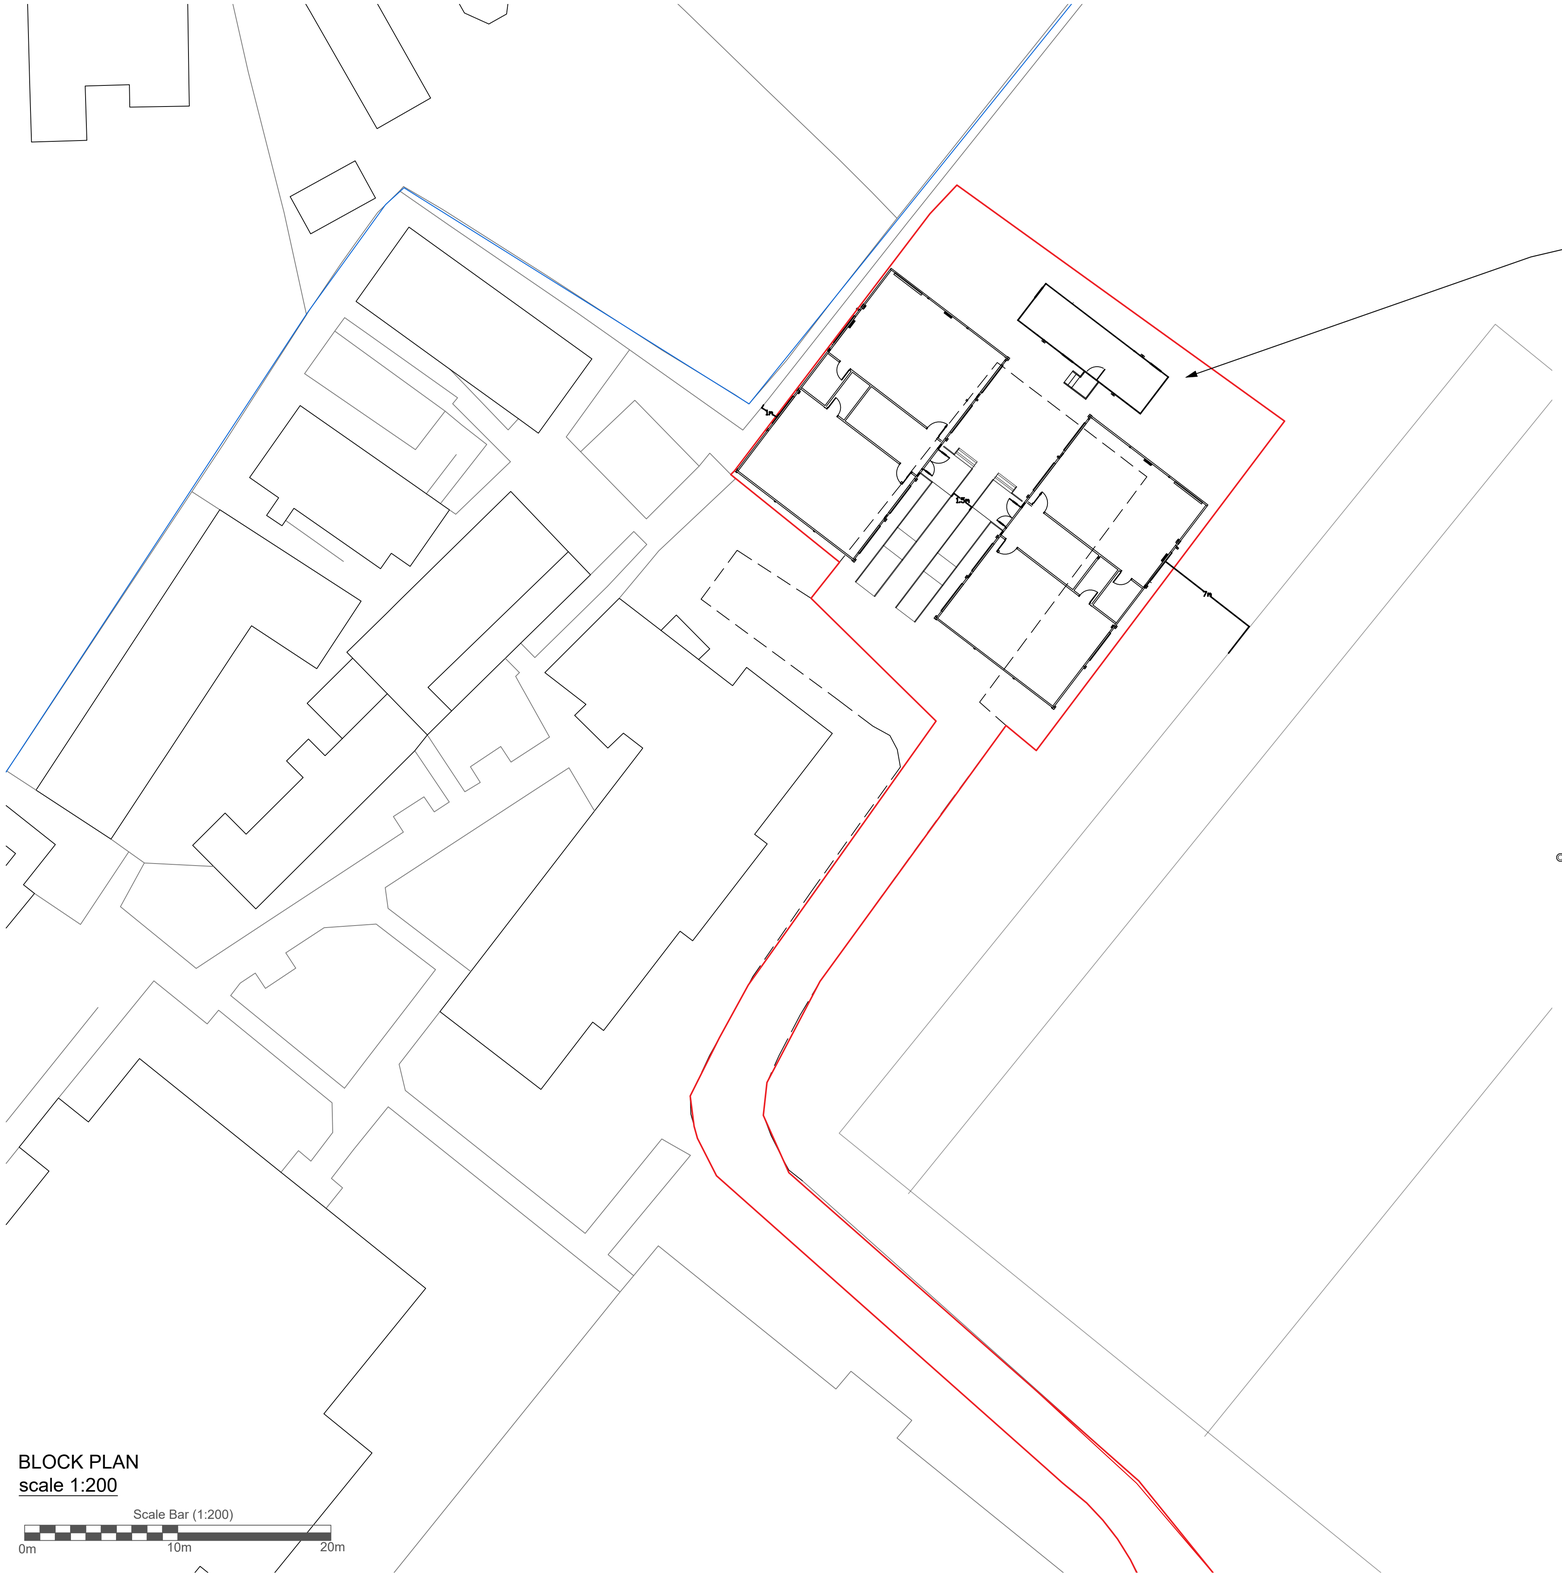


BLOCK PLAN
scale 1:200

Scale Bar (1:200)
0m 10m 20m

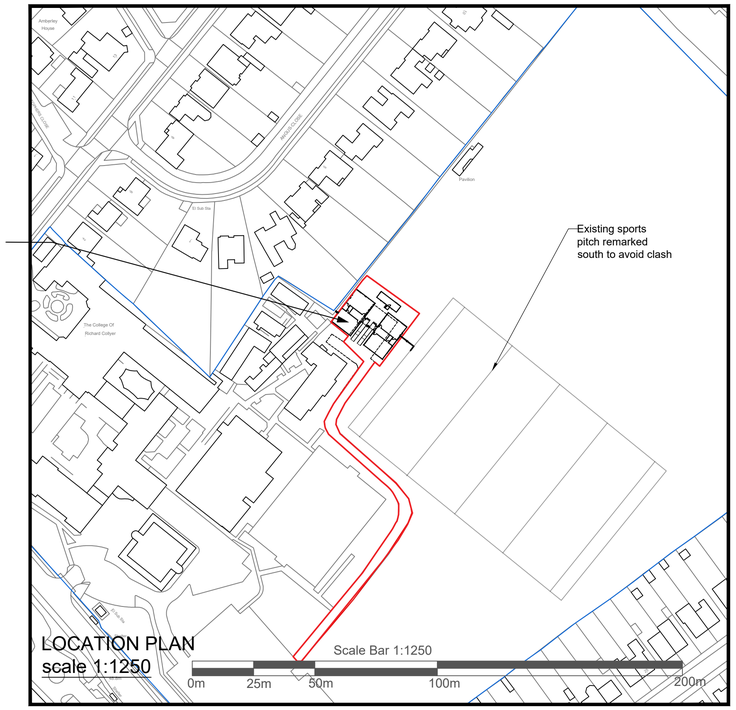

LOCATION PLAN
scale 1:1250

Scale Bar 1:1250
0m 25m 50m 100m 200m

© Crown Copyright 2006
Reproduction in whole or in part is prohibited
without the prior permission of Ordnance Survey.

NOTES:
- Site plan is based on existing Ordnance Survey information
- Responsibility is not accepted for errors made by others in scaling from this drawing. Contractors must check all dimensions on site. Discrepancies must be reported to the drawing owner before proceeding.

KEY:
- Application Boundary
- Area owned by client but not in application
- Existing fencing 1.8mH
- Proposed foul drainage route
- Proposed grey water drainage route
- Proposed surface water drainage route
- Proposed fencing

Portakabin Limited 2000
This drawing is the property of Portakabin Limited,
it must not be copied or reproduced or divulged
to anyone without written permission.

Portakabin

Title
Proposed Site Location and Block Plan

The College of Richard Collyer

Date: 17th June 2024

Scale : 1:200 & 1:1250 @ A1

Drawing Number
02.KT

Rev.	Date	Notes
A	04.06.24	Layout amendment