

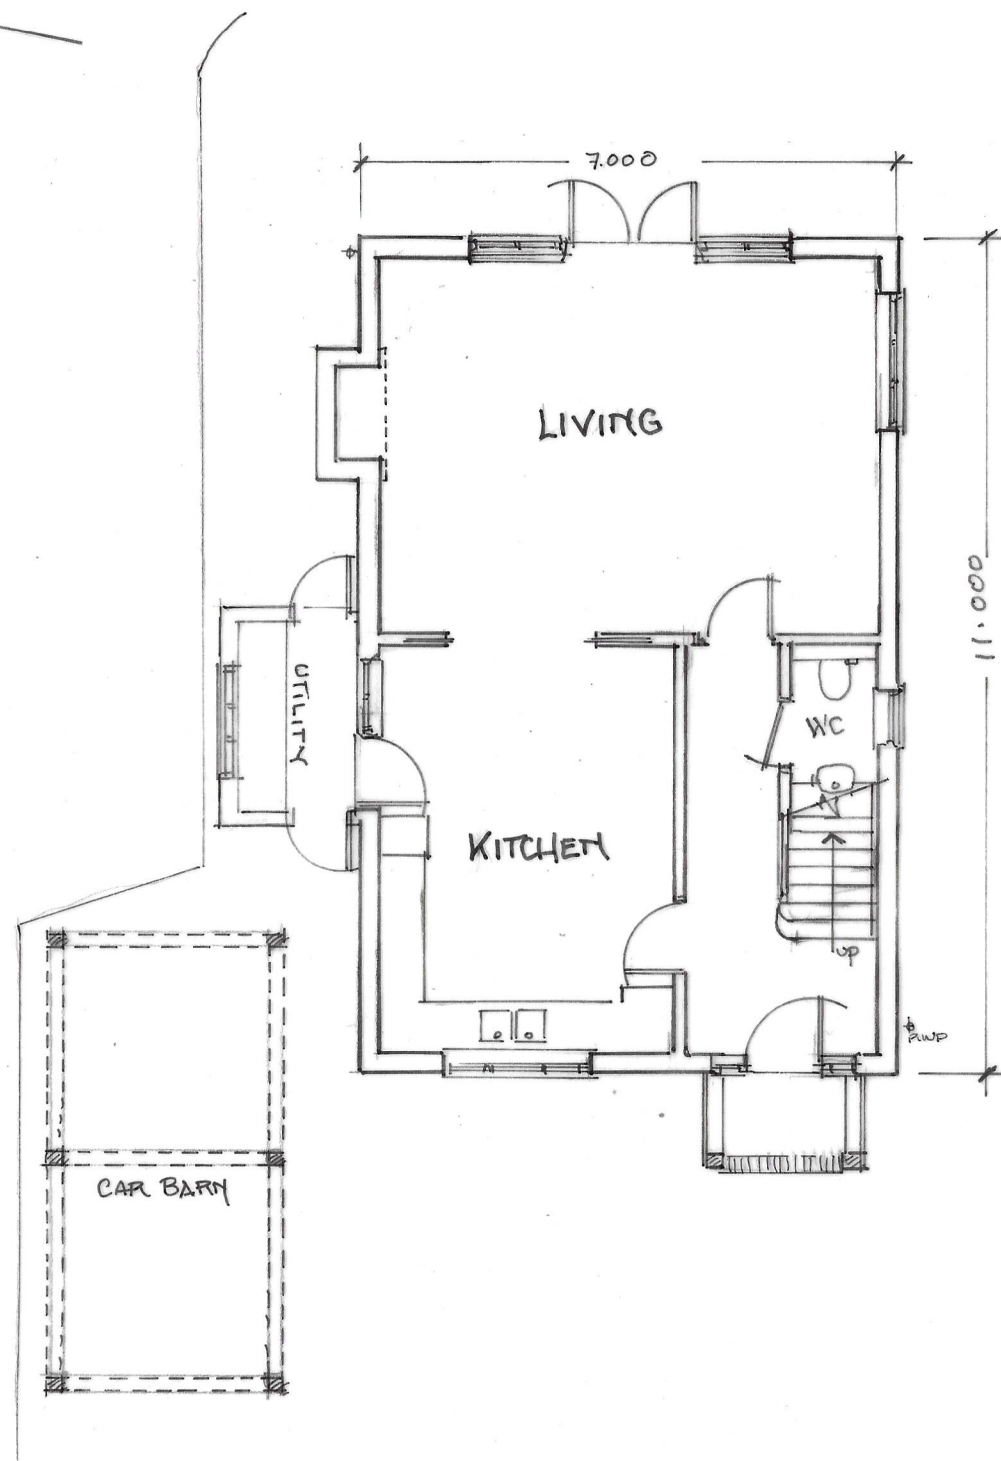
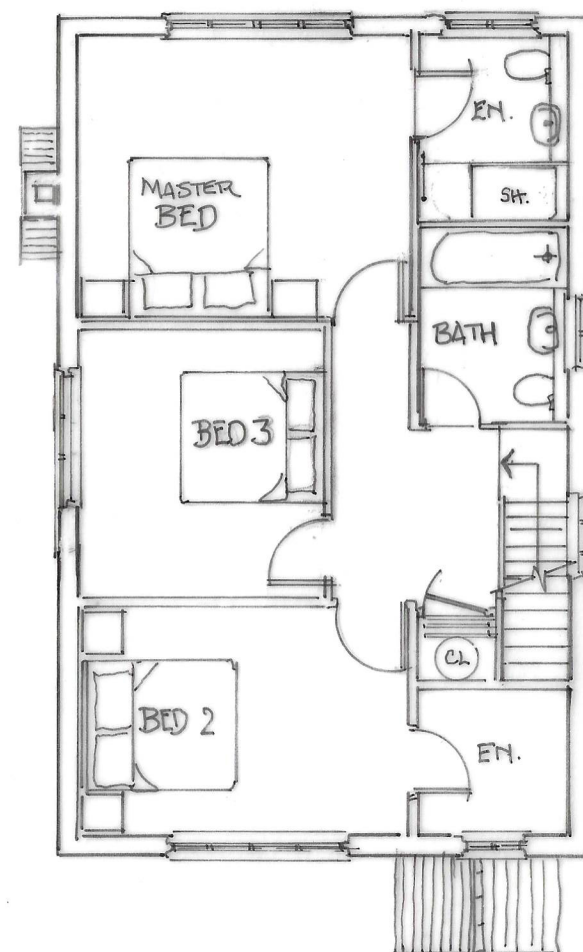


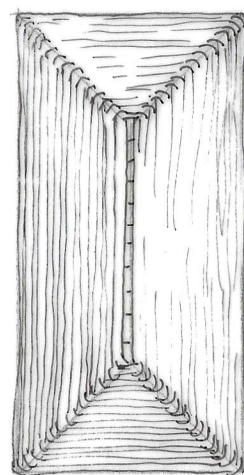

GROUND FLOOR PLAN 1:100

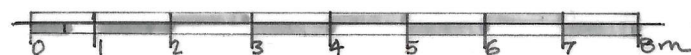

FIRST FLOOR PLAN 1:100

THREALS FARM COTTAGES
THREALS LANE W. CHILTINGTON
W. SUSSEX RH20 2RF

PROPOSED REPLACEMENT
DWELLING

PLOT 4 1:100
PLANS @ A3

O'BRIEN HOMES LTD
BOSHAM W. SUSSEX
TEL: 01243 574 455

DATE: SEPT 2026 DWGNO 2608 07