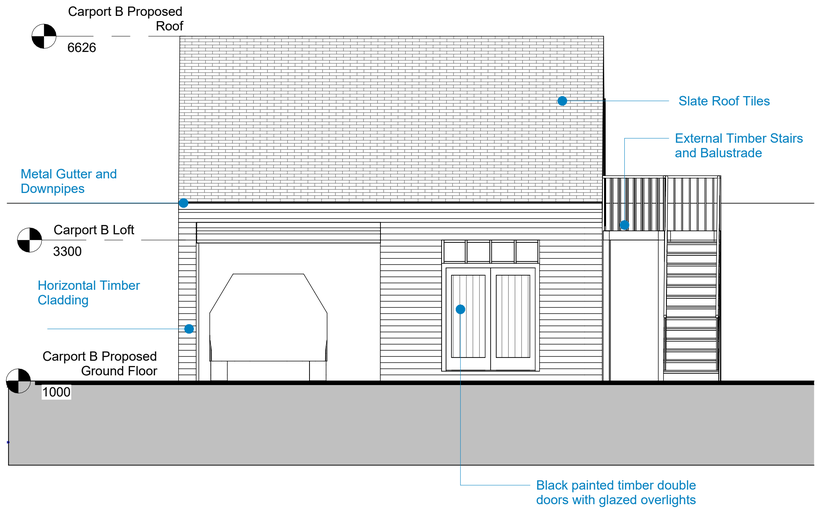

1 Carport B West Elevation
1 : 50

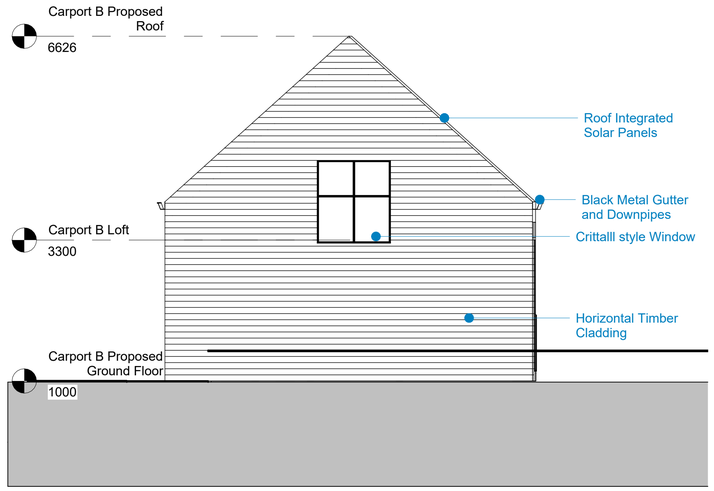

2 Carport B North Elevation
1 : 50

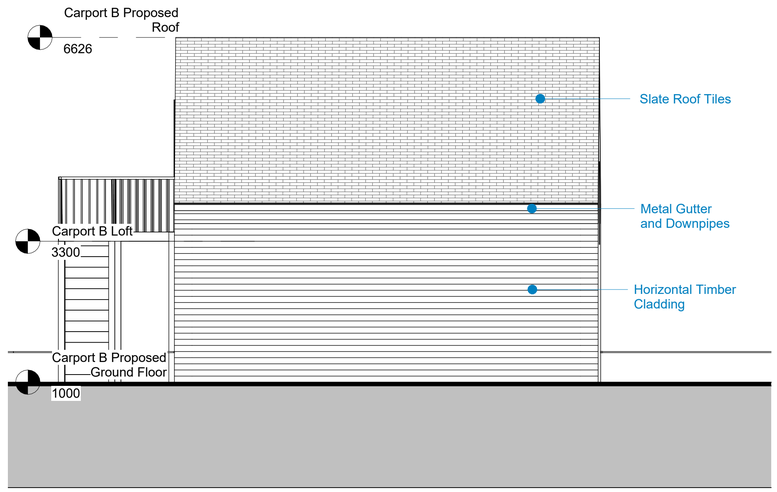

3 Carport B - East Elevation
1 : 50

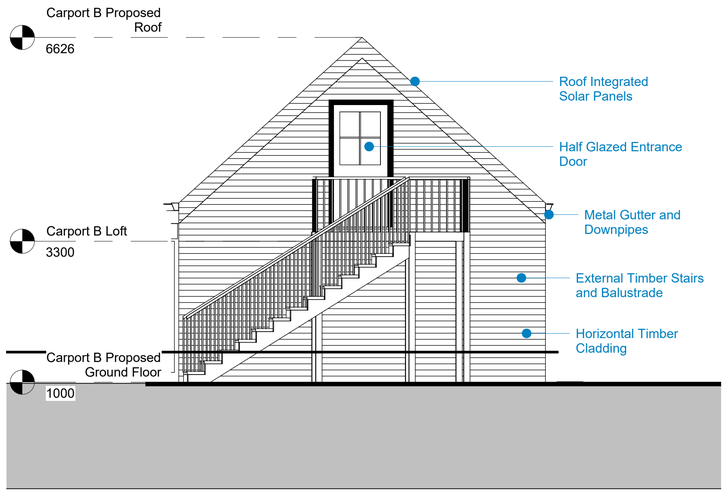

4 Carport B South Elevation
1 : 50

N

0.5 0 0.5 1 1.5 2 2.5
SCALE 1: 50 m

© ARCHITECT'S COPYRIGHT RETAINED

GENERAL NOTES
1 All dimensions to be checked on site.
2 Use figured dimensions only. Queries to be directed to the Architect.
3 Refer to Structural Engineer's drawings for details relating to structure
4 Any discrepancies between the Architect's drawings and those by any other party to be reported immediately.
5 All drawings are **not** for construction unless explicitly marked for this purpose.

GENERAL NOTES ON MATERIALS

Materials to comply with appropriate British Standards or Agrement Certificate stamped and independently certified or otherwise to show their suitability. Materials should be in accordance with BS8000 series of documents and other accepted good practice (e.g. Quality assured to ISO9000).

Rev	Description	Date
P01	FOR PLANNING	18.09.26

ra.
www.ra-l.com
16 Iliffe Yard
London
SE17 3QA
e rory@ra-l.com

Job Title
Windmill Cottage

Drawing Title
Carport B - Elevations

Status	PLANNING	Drawing Number	Revision
Scale	*1 : 50*	*A072-025*	*P01*
Job Number	*A072*		