NORTH REAR ELEVATION

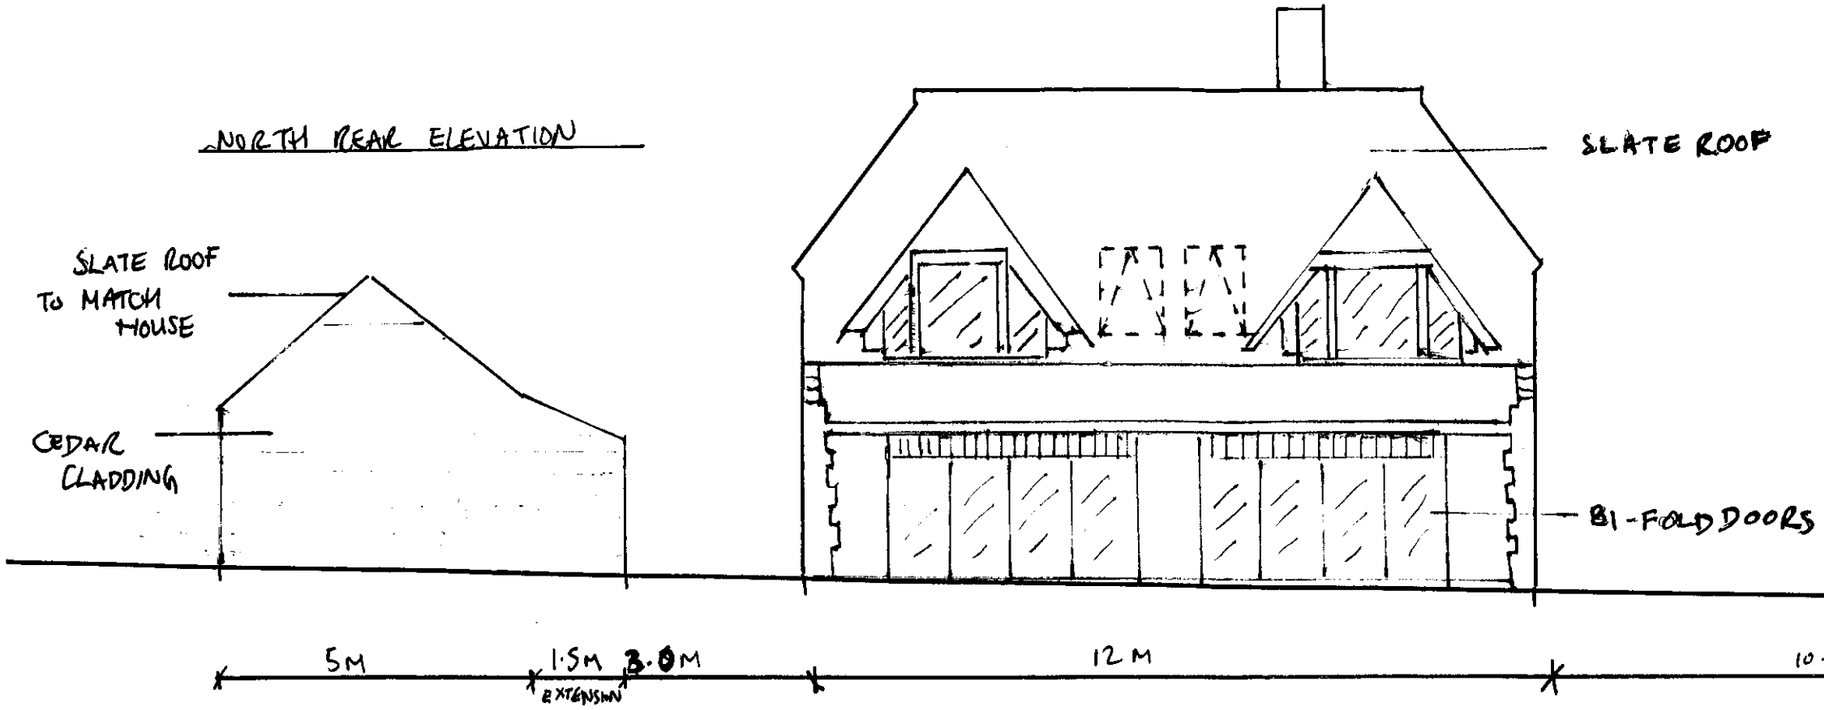

HATCHES FARM

PROPOSED ALTERATION PLANS

SCALE 1:100

SCALE BAR

0 0·5 1 2 3m

SOUTH ACCESS RD/FRONT ELEVATION

