HATCHES FARM

PROPOSED ALTERATIONS PLANS

SCALE 1:100

SCALE BAR

0 0.5 1 2 3m

ALTERATIONS EAST SIDE ELEVATION

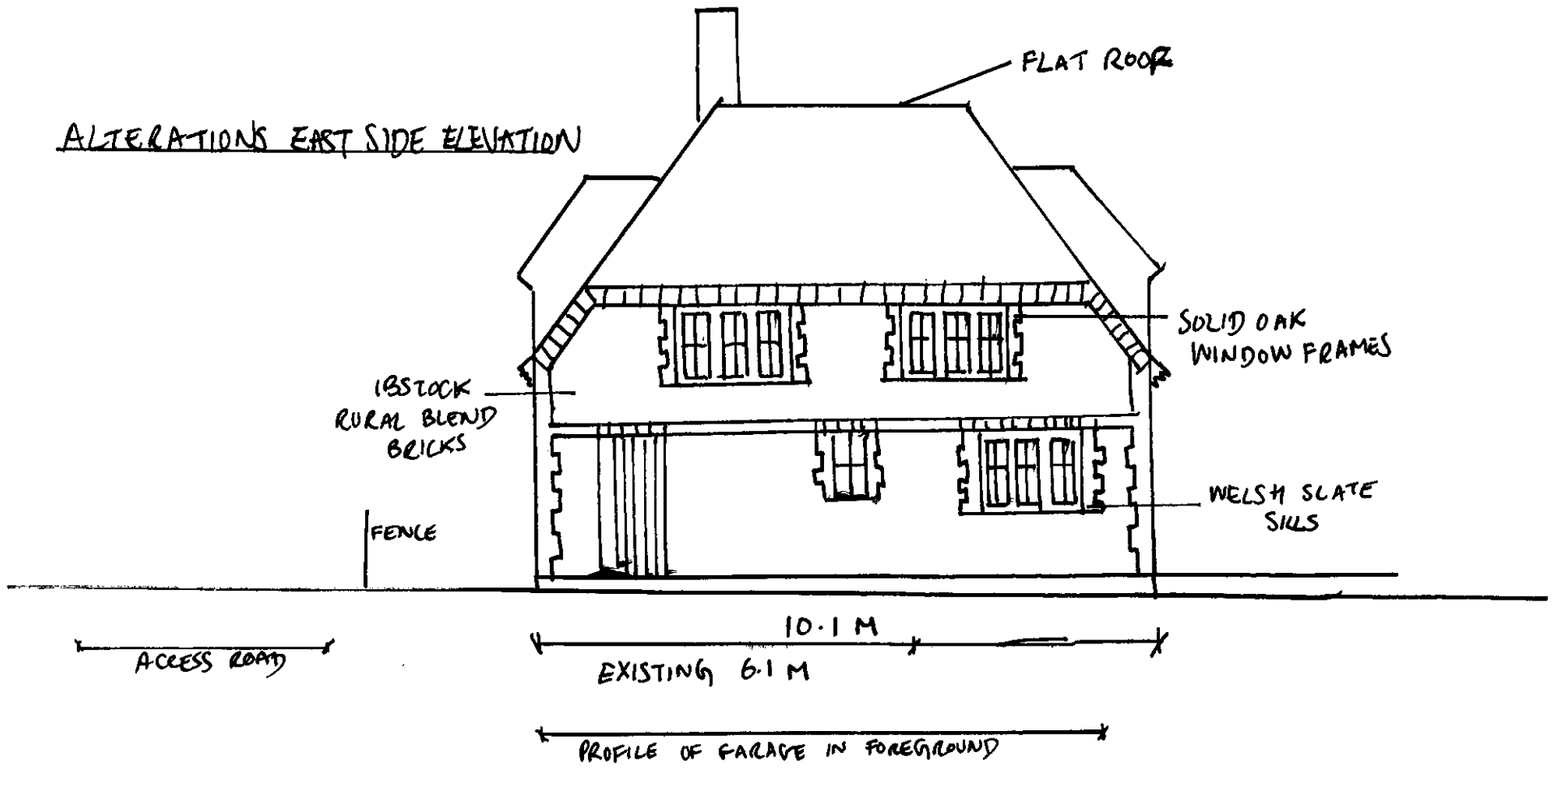

PROPOSED EAST SIDE GARAGE ELEVATION

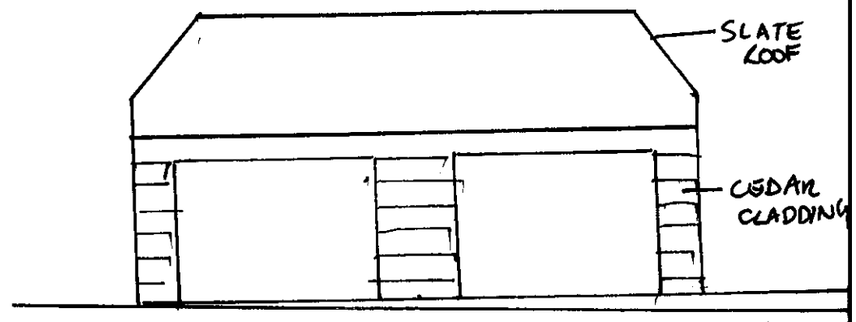

ALTERATIONS WEST SIDE ELEVATION

