This drawing is protected under The Copyright, Designs and Patents Act 1988. Figured dimensions only are to be taken from this drawing. All dimensions are to be checked on site before any work is put in hand. If in doubt, ASK.

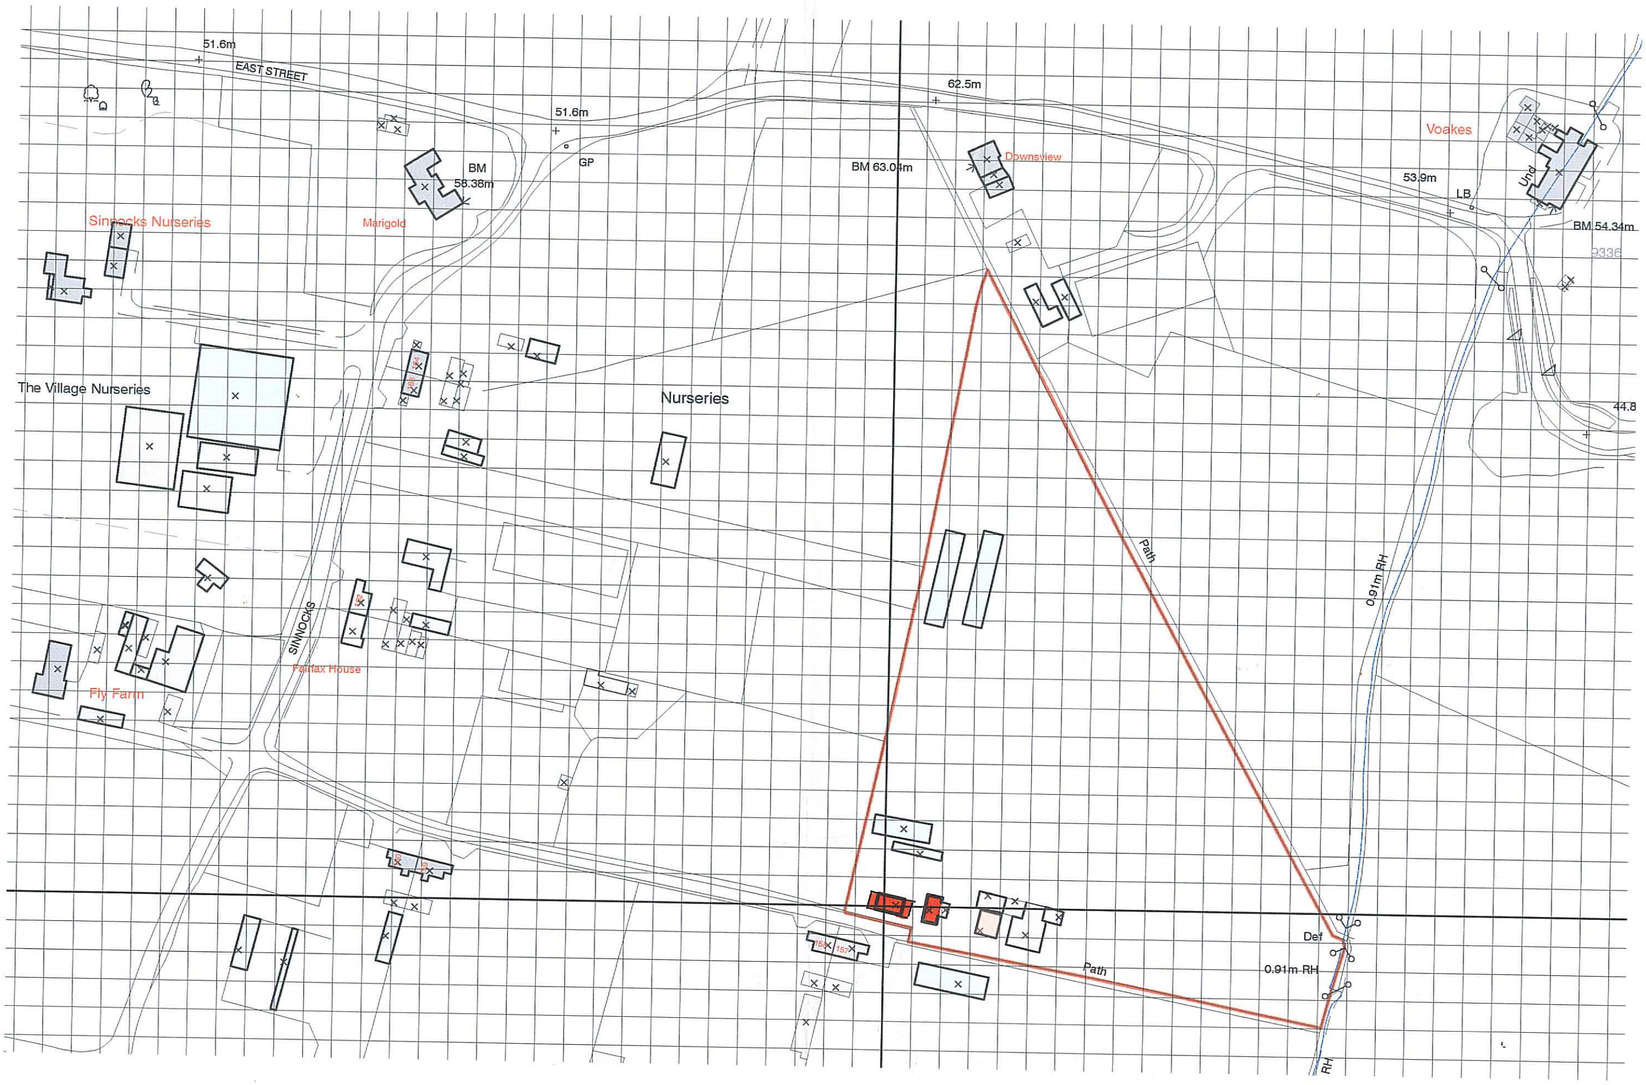

location plan:existing

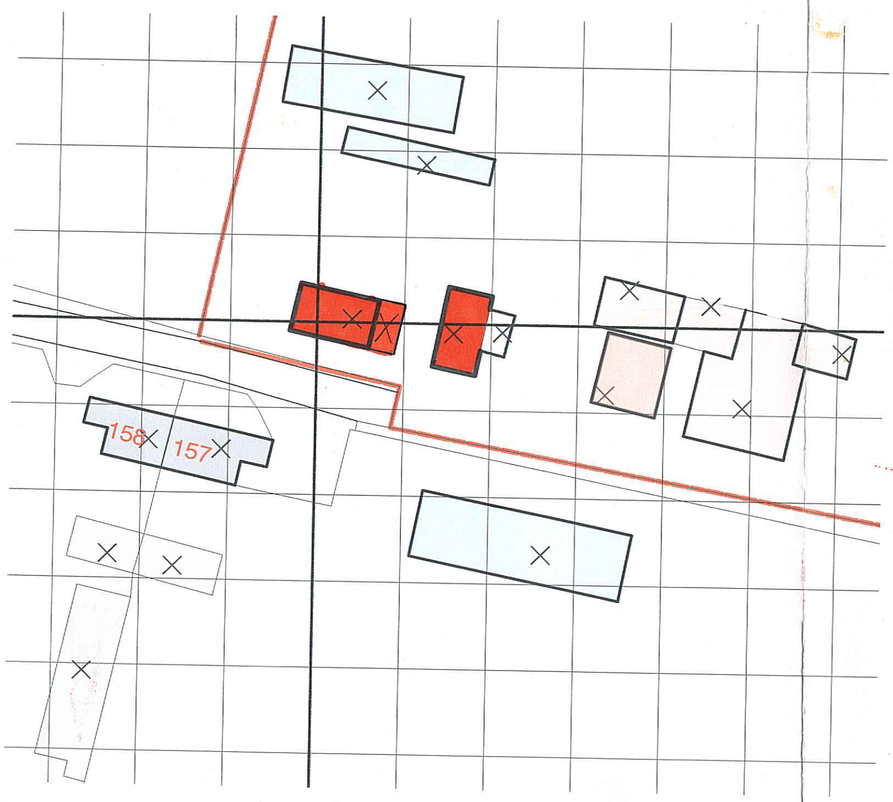

block plan:existing

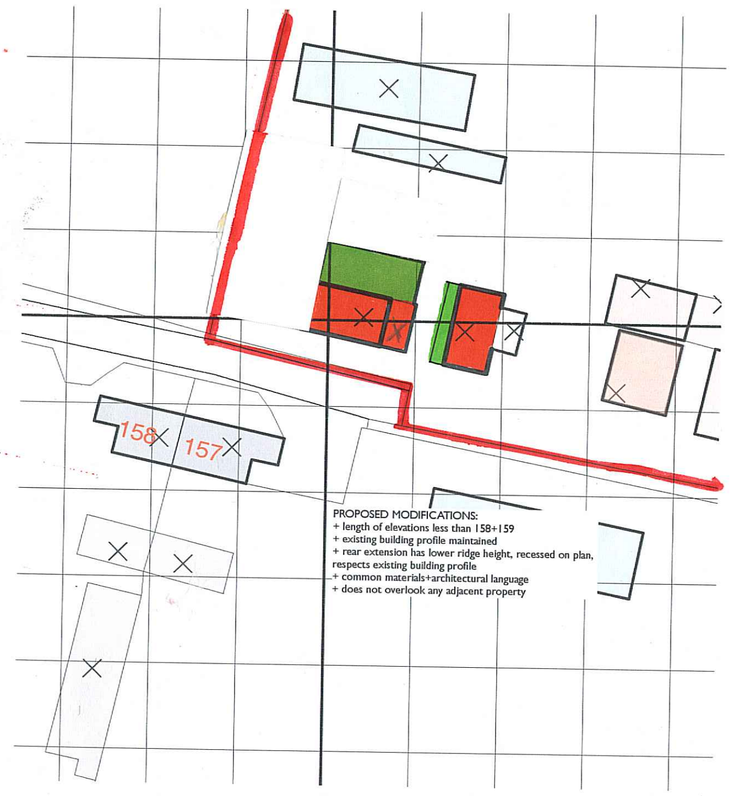

block plan:proposed

HATCHES FARM

BLOCK PLAN SCALE 1/500

0 5 10 15 20 25 M

LOCATION PLAN 1/1250

0 10 20 30 40 50 M

NORTH