
Existing and proposed floor plan

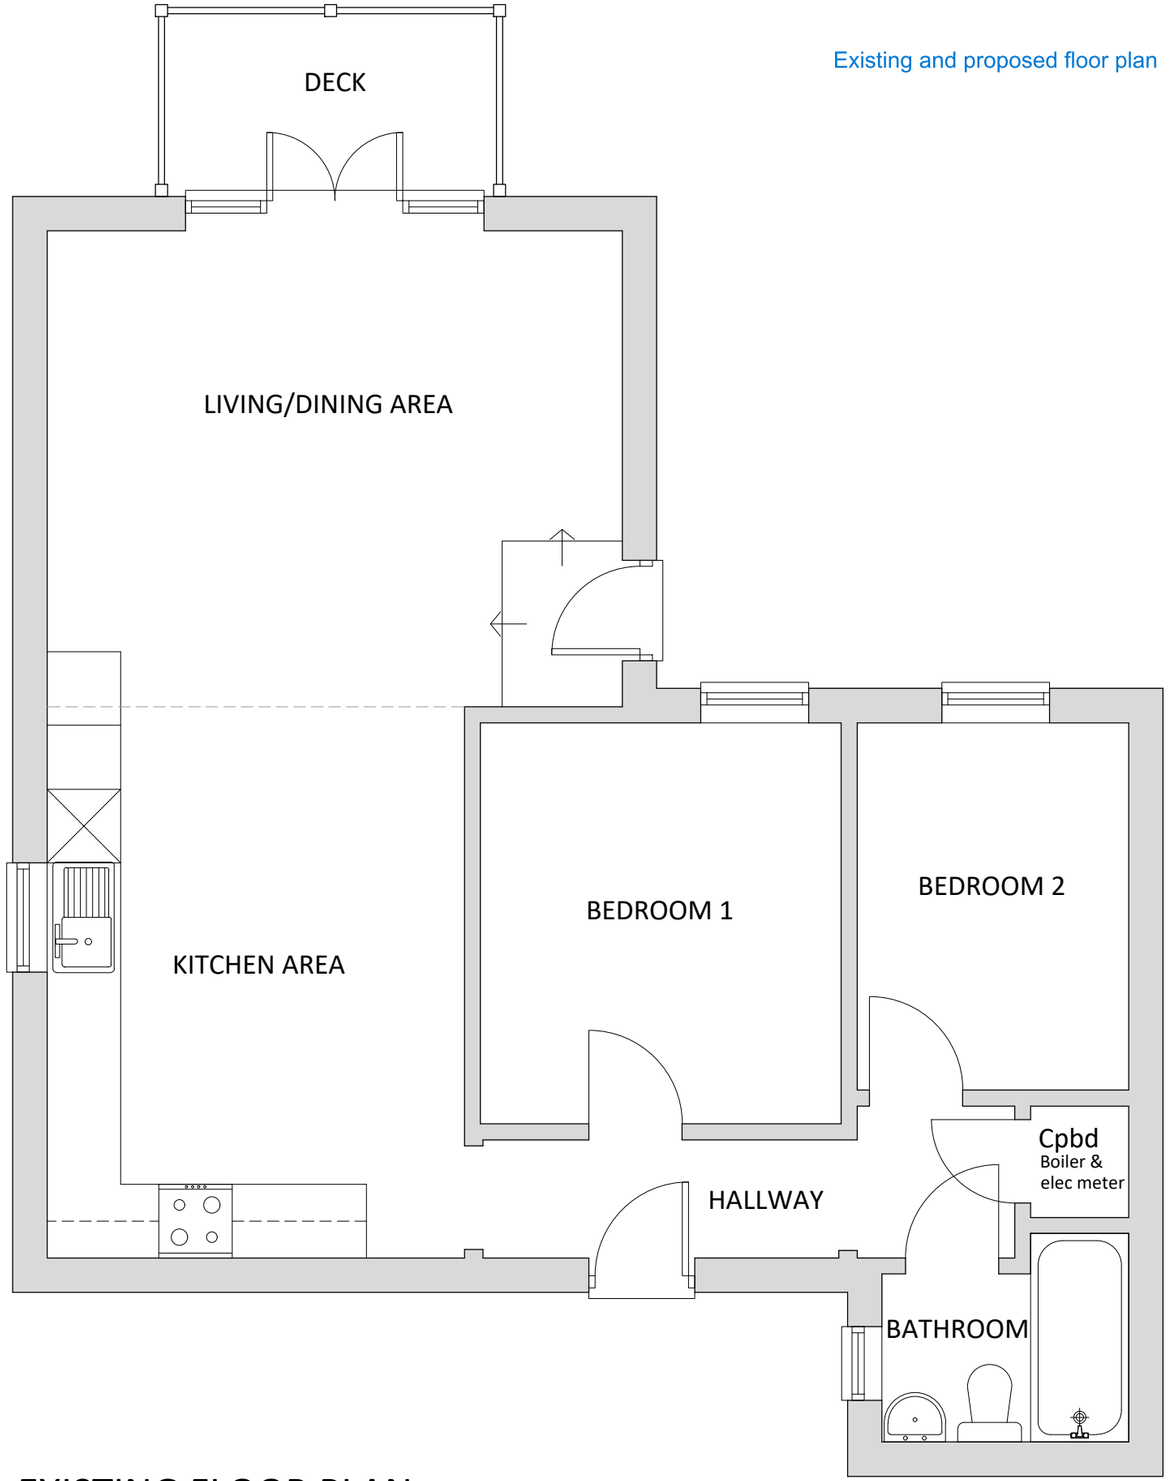

EXISTING FLOOR PLAN

0m 1m 2m 3m 4m 5m

1:50 scale

NOTES

DO NOT SCALE OFF THIS DRAWING, EXCEPT FOR PLANNING PURPOSES
CHECK ALL DIMENSIONS ON SITE BEFORE ANY WORK IS COMMENCED
ALL GOODS MATERIALS AND WORKMANSHIP MUST CONFORM WITH CURRENT BUILDING REGULATIONS, BRITISH STANDARDS AND CODES OF PRACTICE
COPYRIGHT OF THIS DRAWING IS RETAINED BY THE ARCHITECT AND IT MUST NOT BE REPRODUCED WITHOUT WRITTEN CONSENT

REV	DATE	BY	AMENDMENT

folkes architects
The Old Forge
6 Church Street
Storrington
West Sussex
RH20 4LA
t. 01903 868629
info@folkesarchitects.co.uk

CLIENT
Mr B Covey

JOB TITLE
Home Farmhouse
Prings Lane
Maplehurst
West Sussex
RH13 6GZ

DRAWING TITLE
Existing Floor Plan

DRAWING STATUS
SURVEY
NOT FOR CONSTRUCTION USE UNLESS STATED AS 'CONSTRUCTION'

DATE	SCALE	DRAWN BY	CHECKED BY
Oct 2026	1:50@A3	GW	EC

JOB NO.	DRAWING NO.	REVISION
26105	1.02	